

VENUE - TECHNICAL DATA

BASE



BASE

A COMMUNITY

FOR CULTURAL


PROGRESS

BASE

BASE


SPACE

BASE MILANO
OCCUPIES AN
AREA OF 12,000
SQUARE
METRES ON 3
LEVELS,
OVERLOOKING
VIA TORTONA.

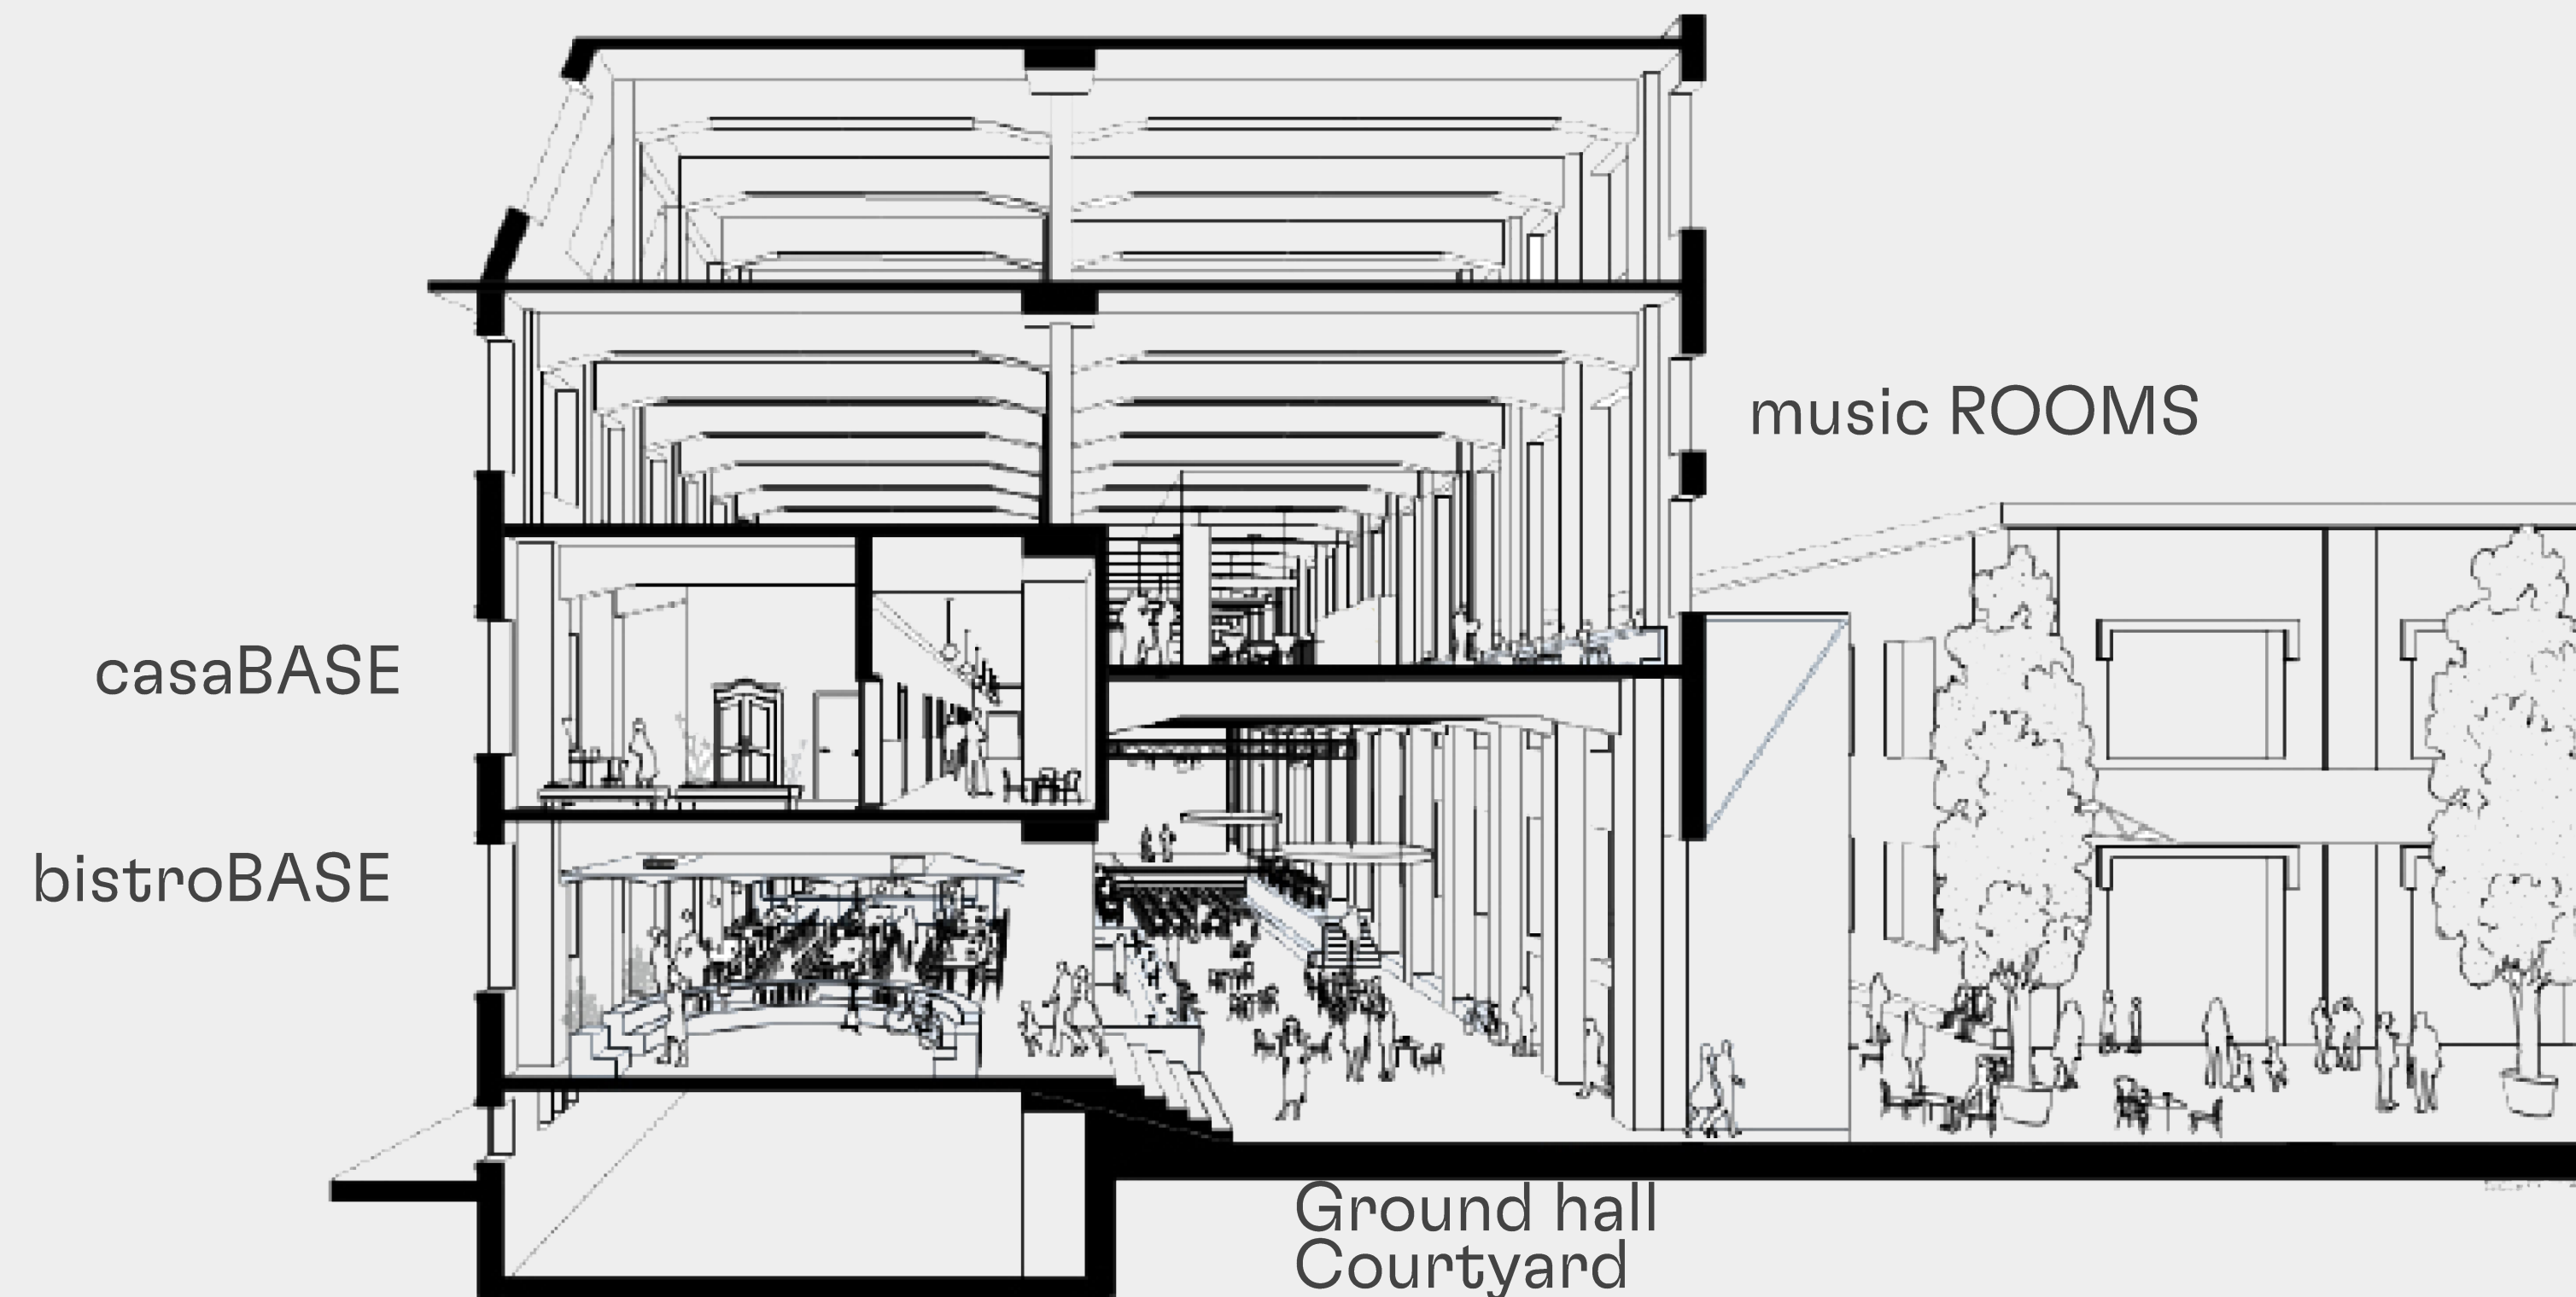

BASE

SPACE

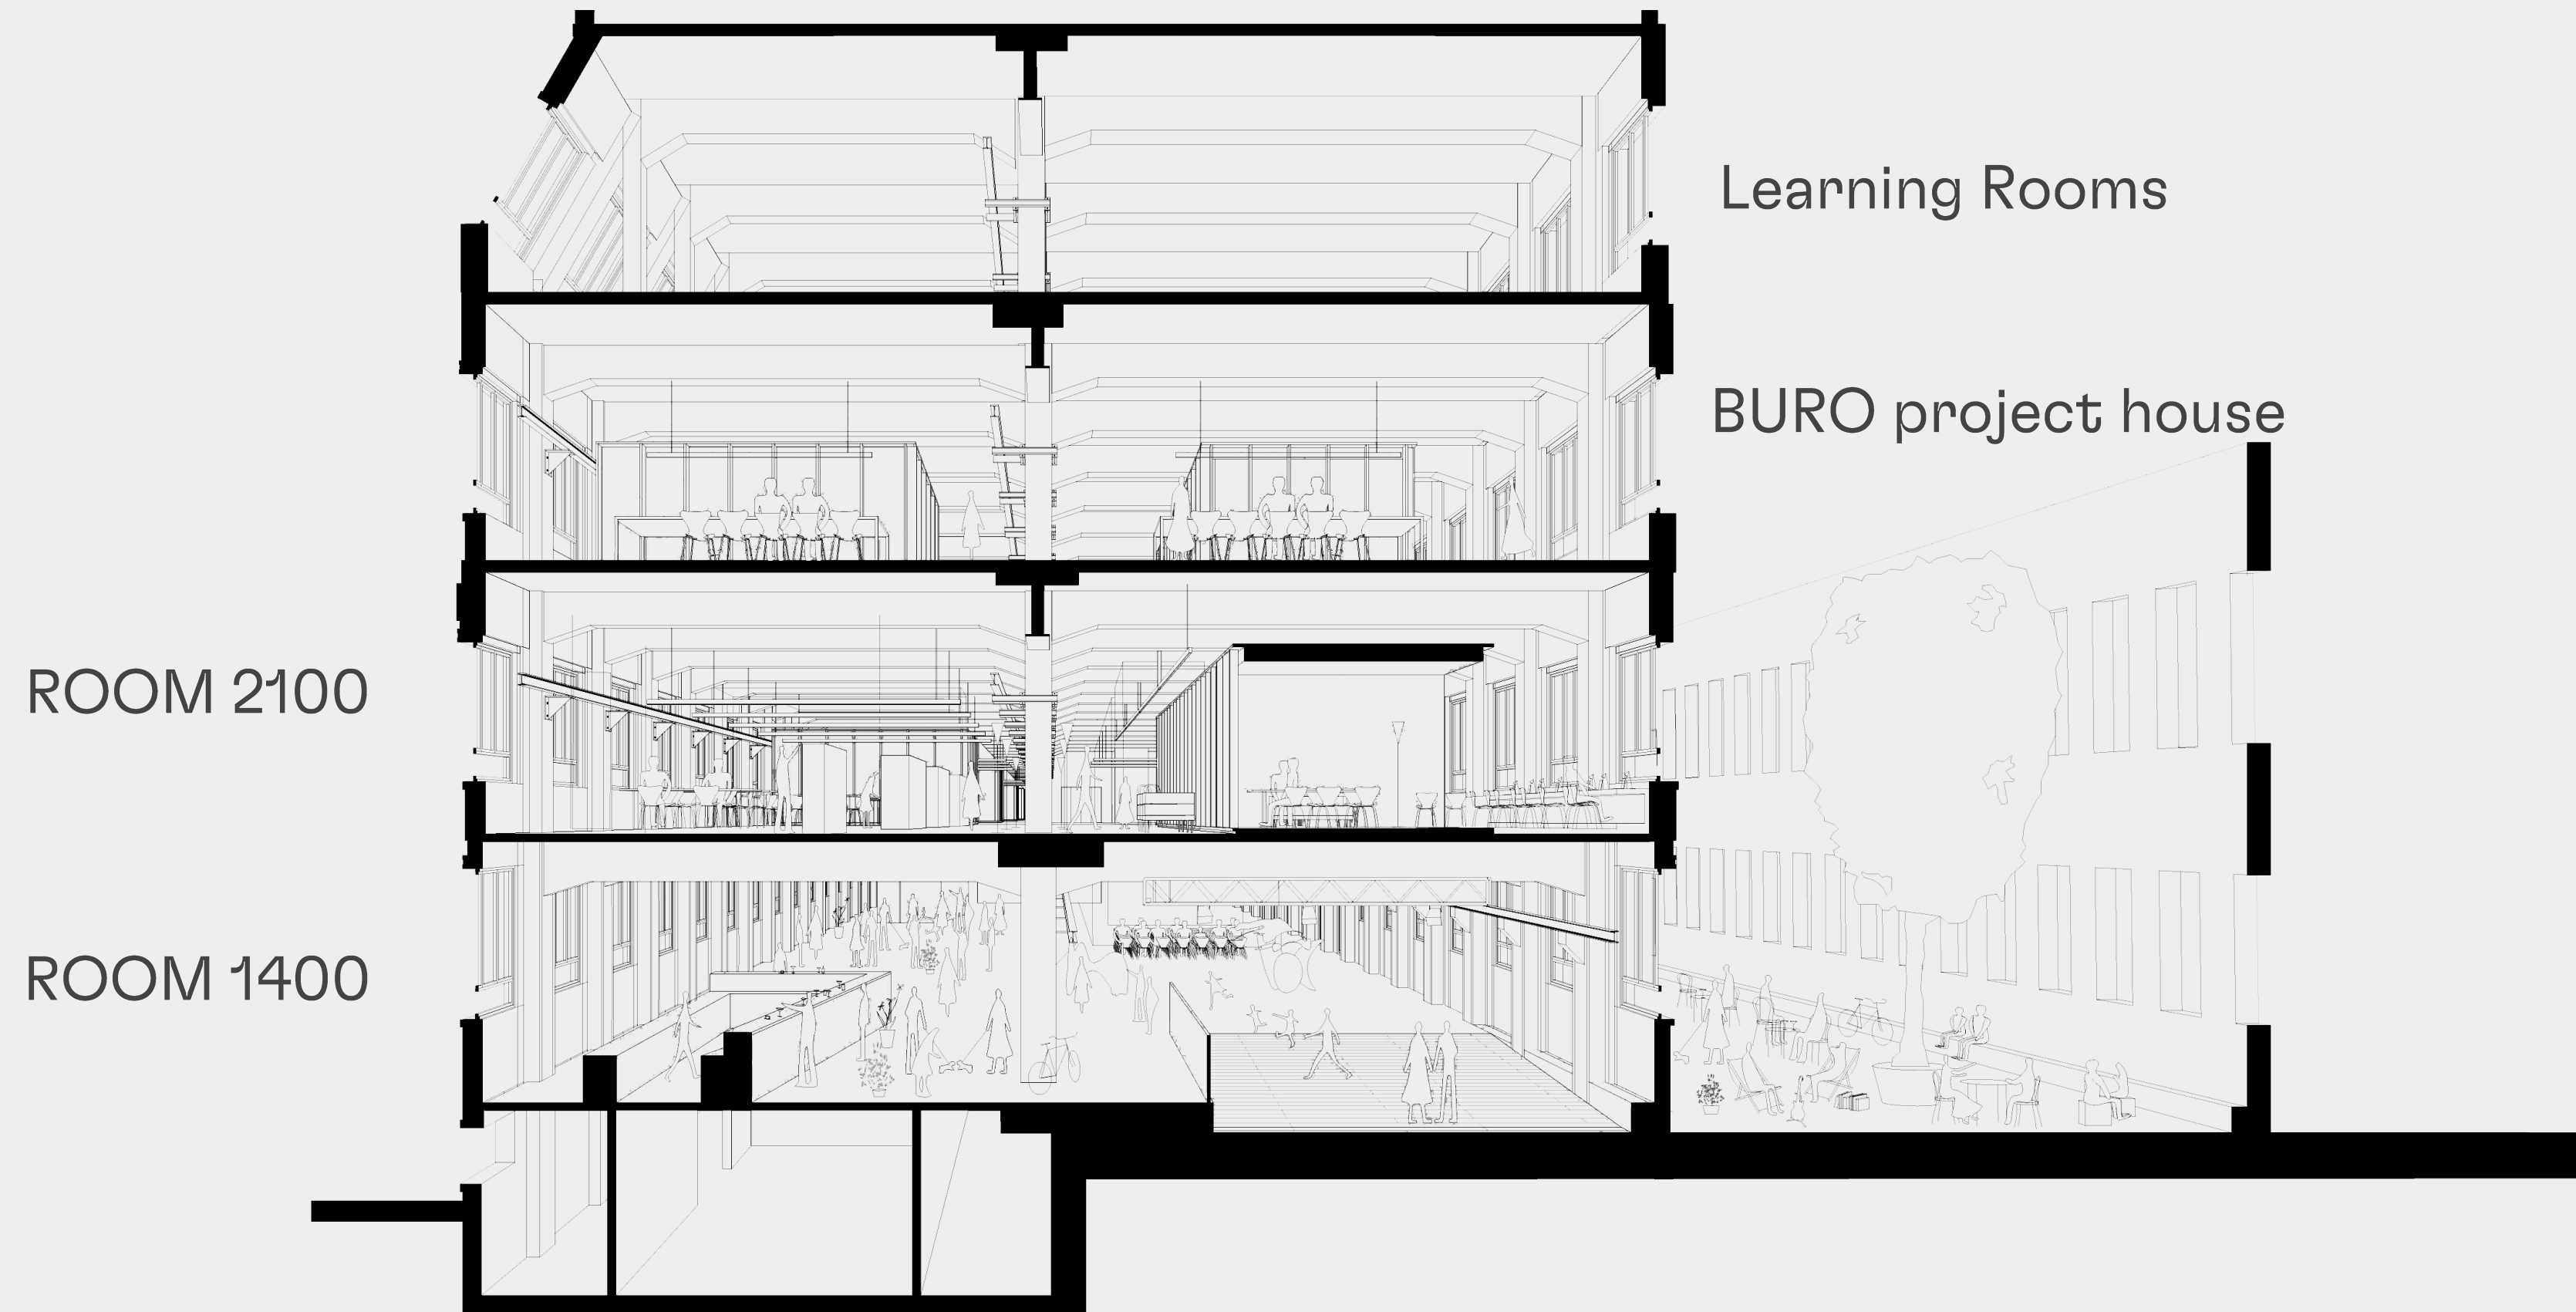

BASE

COURTYARD

Heart of the industrial complex and first port of call inside the former Ansaldo. In addition to the open-air bar, the courtyard offers tables, seating and a stage for live performances, suggestively built around a large tree.



DETAILS

ENTRANCE VIA BERGOGNONE 34 (370XH440CM)

ELECTRICAL DISTRIBUTION TO BE AGREED (15KW)


STAGE 4M X 6M X 0.6M

RING OF LUMINAIRES WITH 8 WARM WHITE LIGHTS

AUDIO TECHNOLOGY (ACTIVATION ON REQUEST)

BASE

COURTYARD

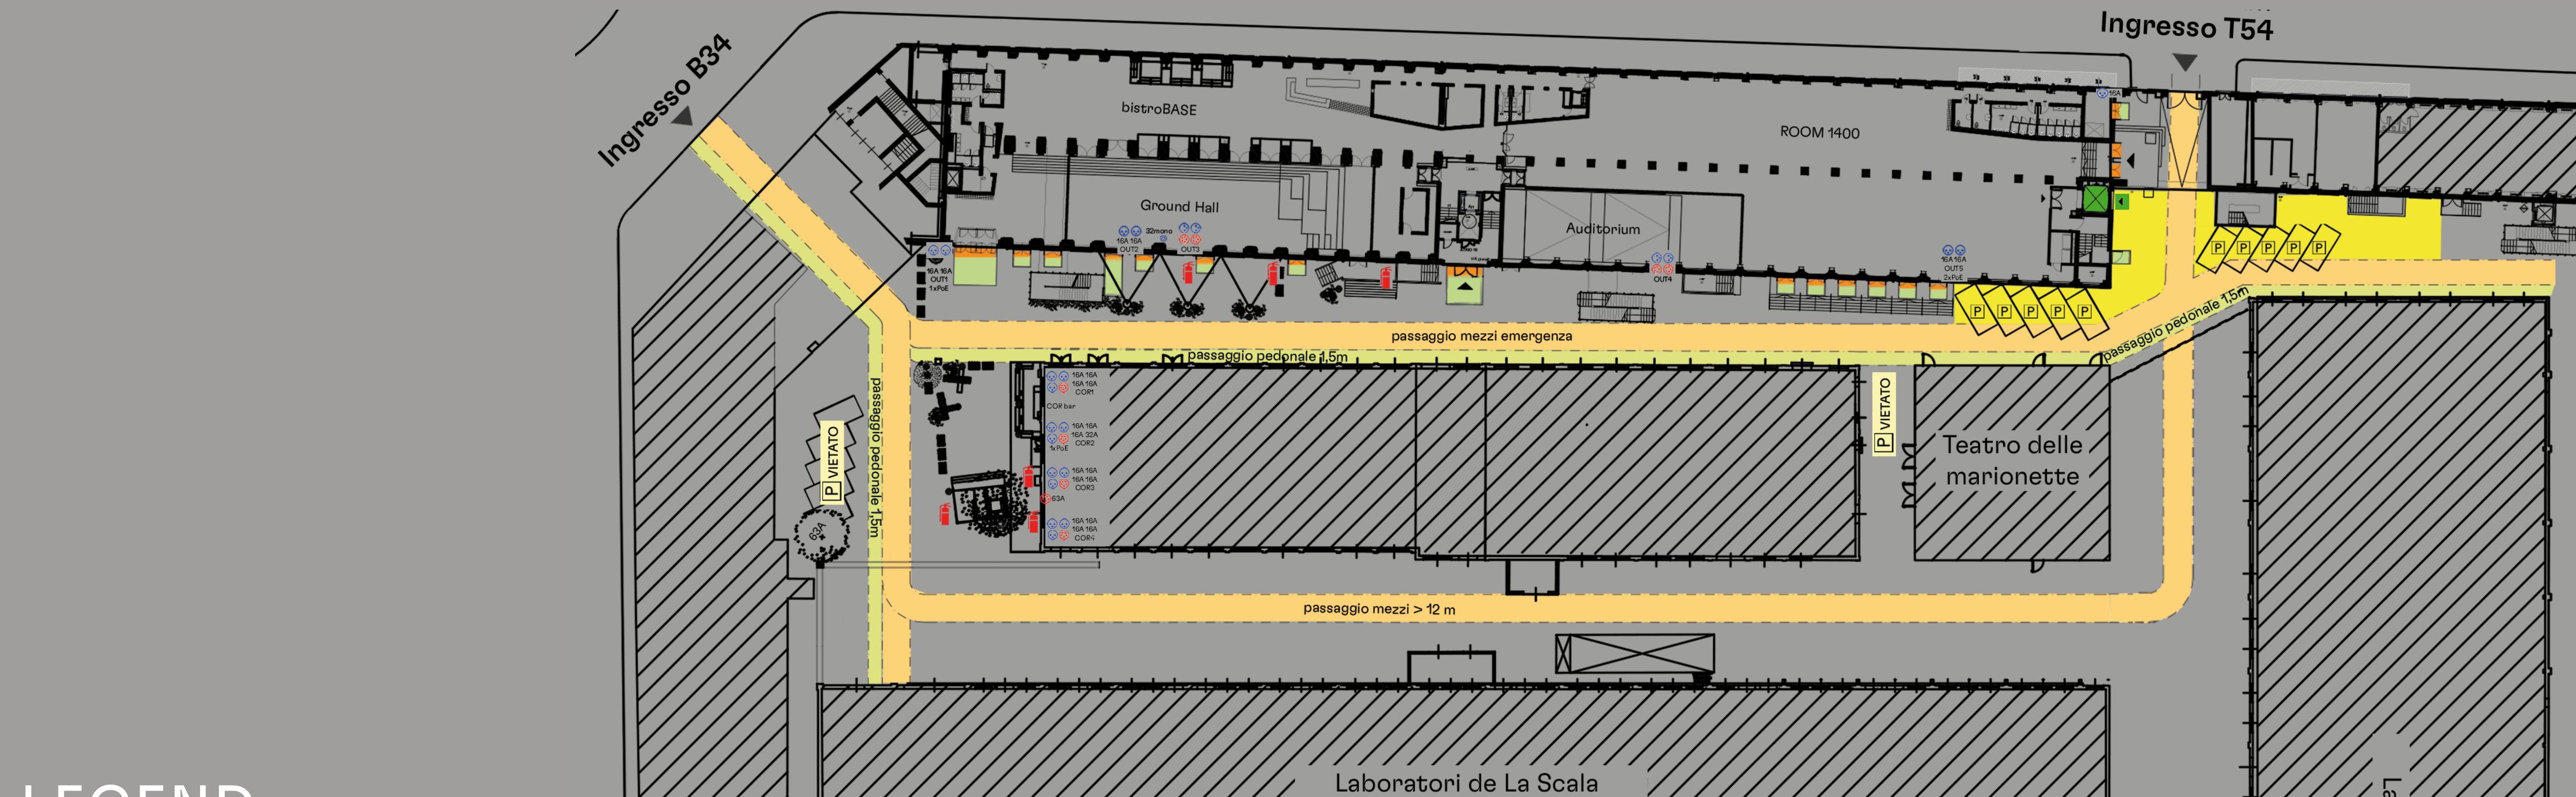

LEGEND

- Unoccupiable area for vehicle passage
- Unoccupiable area for pedestrians
- Loading-unloading area
- Area pertaining to U.S.
- Panic door

AREA DIAGRAM

BASE

GROUND HALL

Main hall, heart of the entire building. Versatile and multifunctional with access from the courtyard. It can be used either in continuity with the bistroBASE space or separated by a system of walls along the colonnade.



DETAILS

GROUND FLOOR

400 SQM

HEATING/AIR CONDITIONING

ELECTRICITY 200 KW (KW INCREASE ON REQUEST)

BASEMILANO PUBLIC WI-FI NETWORK

TOILETS

COURTYARD ENTRANCE

H FLOOR 8.3M; H UNDER-BEAM 7.6M

HANGING SOUND SYSTEM

STAGE AREA LIGHTING SYSTEM

WOODEN STEP STAGE

ELECTRIC BLINDS FOR DARKENING HALL

BASE

GROUND HALL



BASE

BISTROBASE

The Bistro at BASE is open daily for breakfast, lunch, aperitifs, dinner and cocktail bar, and can also be used during private events with the catering service. During the summer BistroBASE moves to the courtyard.

DETAILS

MEZZANINE FLOOR

120 SQM (CAN BE EXTENDED IN THE BAR AREA ON REQUEST)

HEATING/AIR CONDITIONING

ELECTRICITY 200 KW (KW INCREASE ON REQUEST)

BASEMILANO PUBLIC WI-FI NETWORK

TOILETS

STAIR LIFT FOR THE DISABLED

H FLOOR 4.6M; H UNDER-BEAM 4.2M

AUDIO DIFFUSION SYSTEM

BASE

BISTROBASE



GROUND HALL E BISTRO



- ## AREA DIAGRAM

GROUND HALL E BISTRO



BASE

ROOM 1400

A 1400 square metre space on the mezzanine floor, ideal for exhibitions, live music, projections, shootings and conferences (auditorium with 100 seats that can be darkened with curtains).

Possible independent access (via Tortona 54) plus bar and catering service on request.

DETAILS

MEZZANINE FLOOR

1400 SQM

AUDITORIUM RAMP (CAN BE DARKENED WITH CURTAINS)

HEATING/AIR CONDITIONING

ELECTRICITY 200KW (KW INCREASE ON REQUEST)

TOILETS

COURTYARD ENTRANCE

LIGHT TRACKS, 3 LIGHTS PER TRACK

DEDICATED WI-FI ON REQUEST

HANGING EYEBOLT SYSTEM (100KG PER POINT)

H FLOOR 4.9M; H UNDER-BEAM MAX. 4.7M


LIFT SHARED WITH SPACE 2100

BASE

ROOM 1400



BASE ROOM 1400

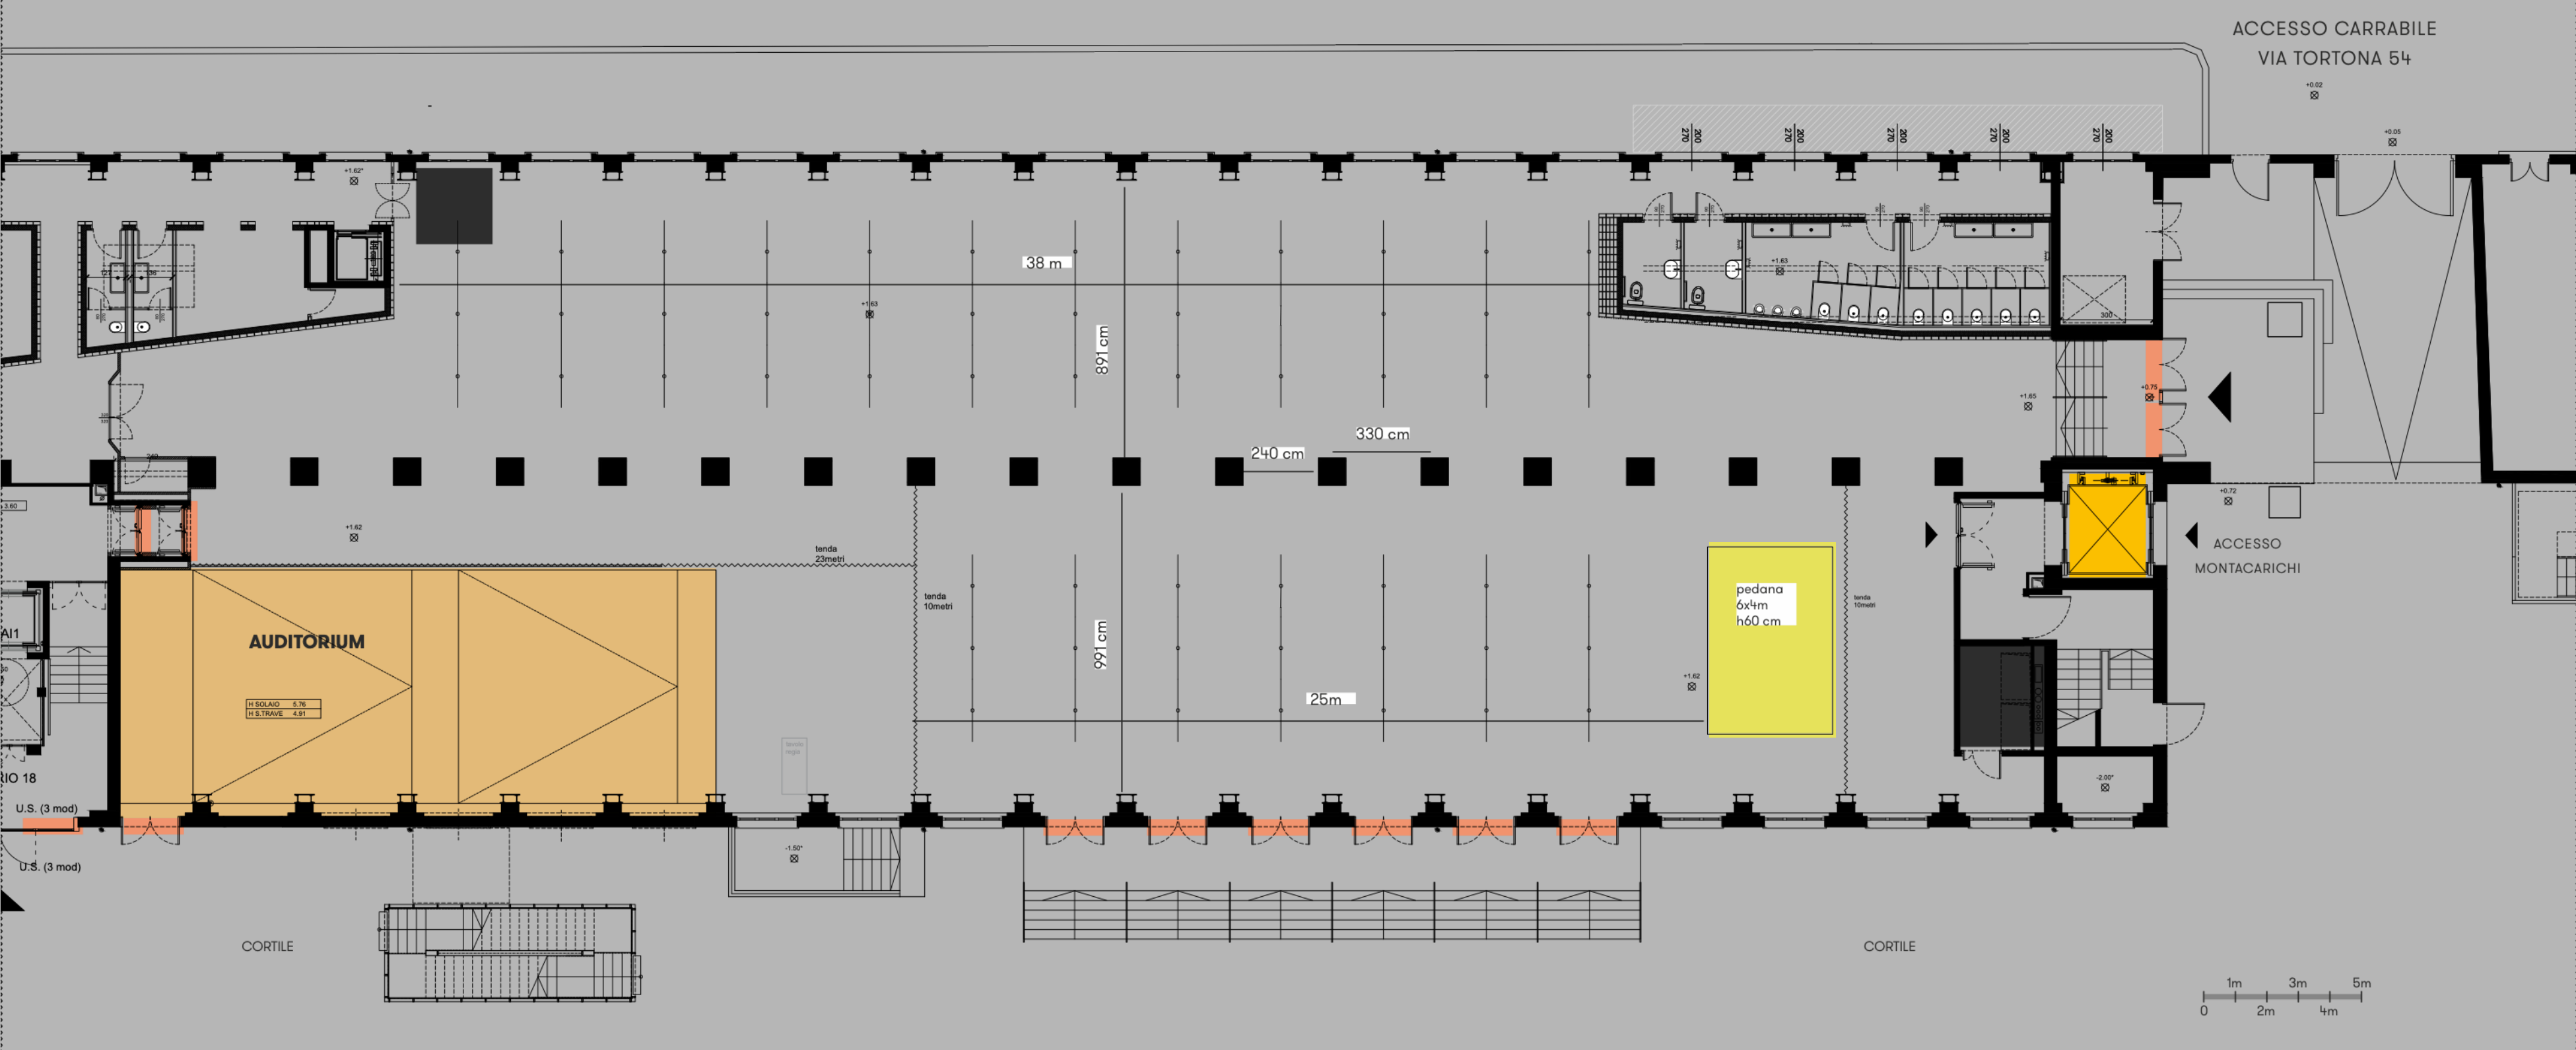


LEGEND

- Elevator (200L x 280H x 170W)
- Auditorium (144sqm)
- Panic door (184L x 200H)
- Unoccupiable areas
- Stage (6 x 4m)

AREA DIAGRAM

BASE

ROOM 1400

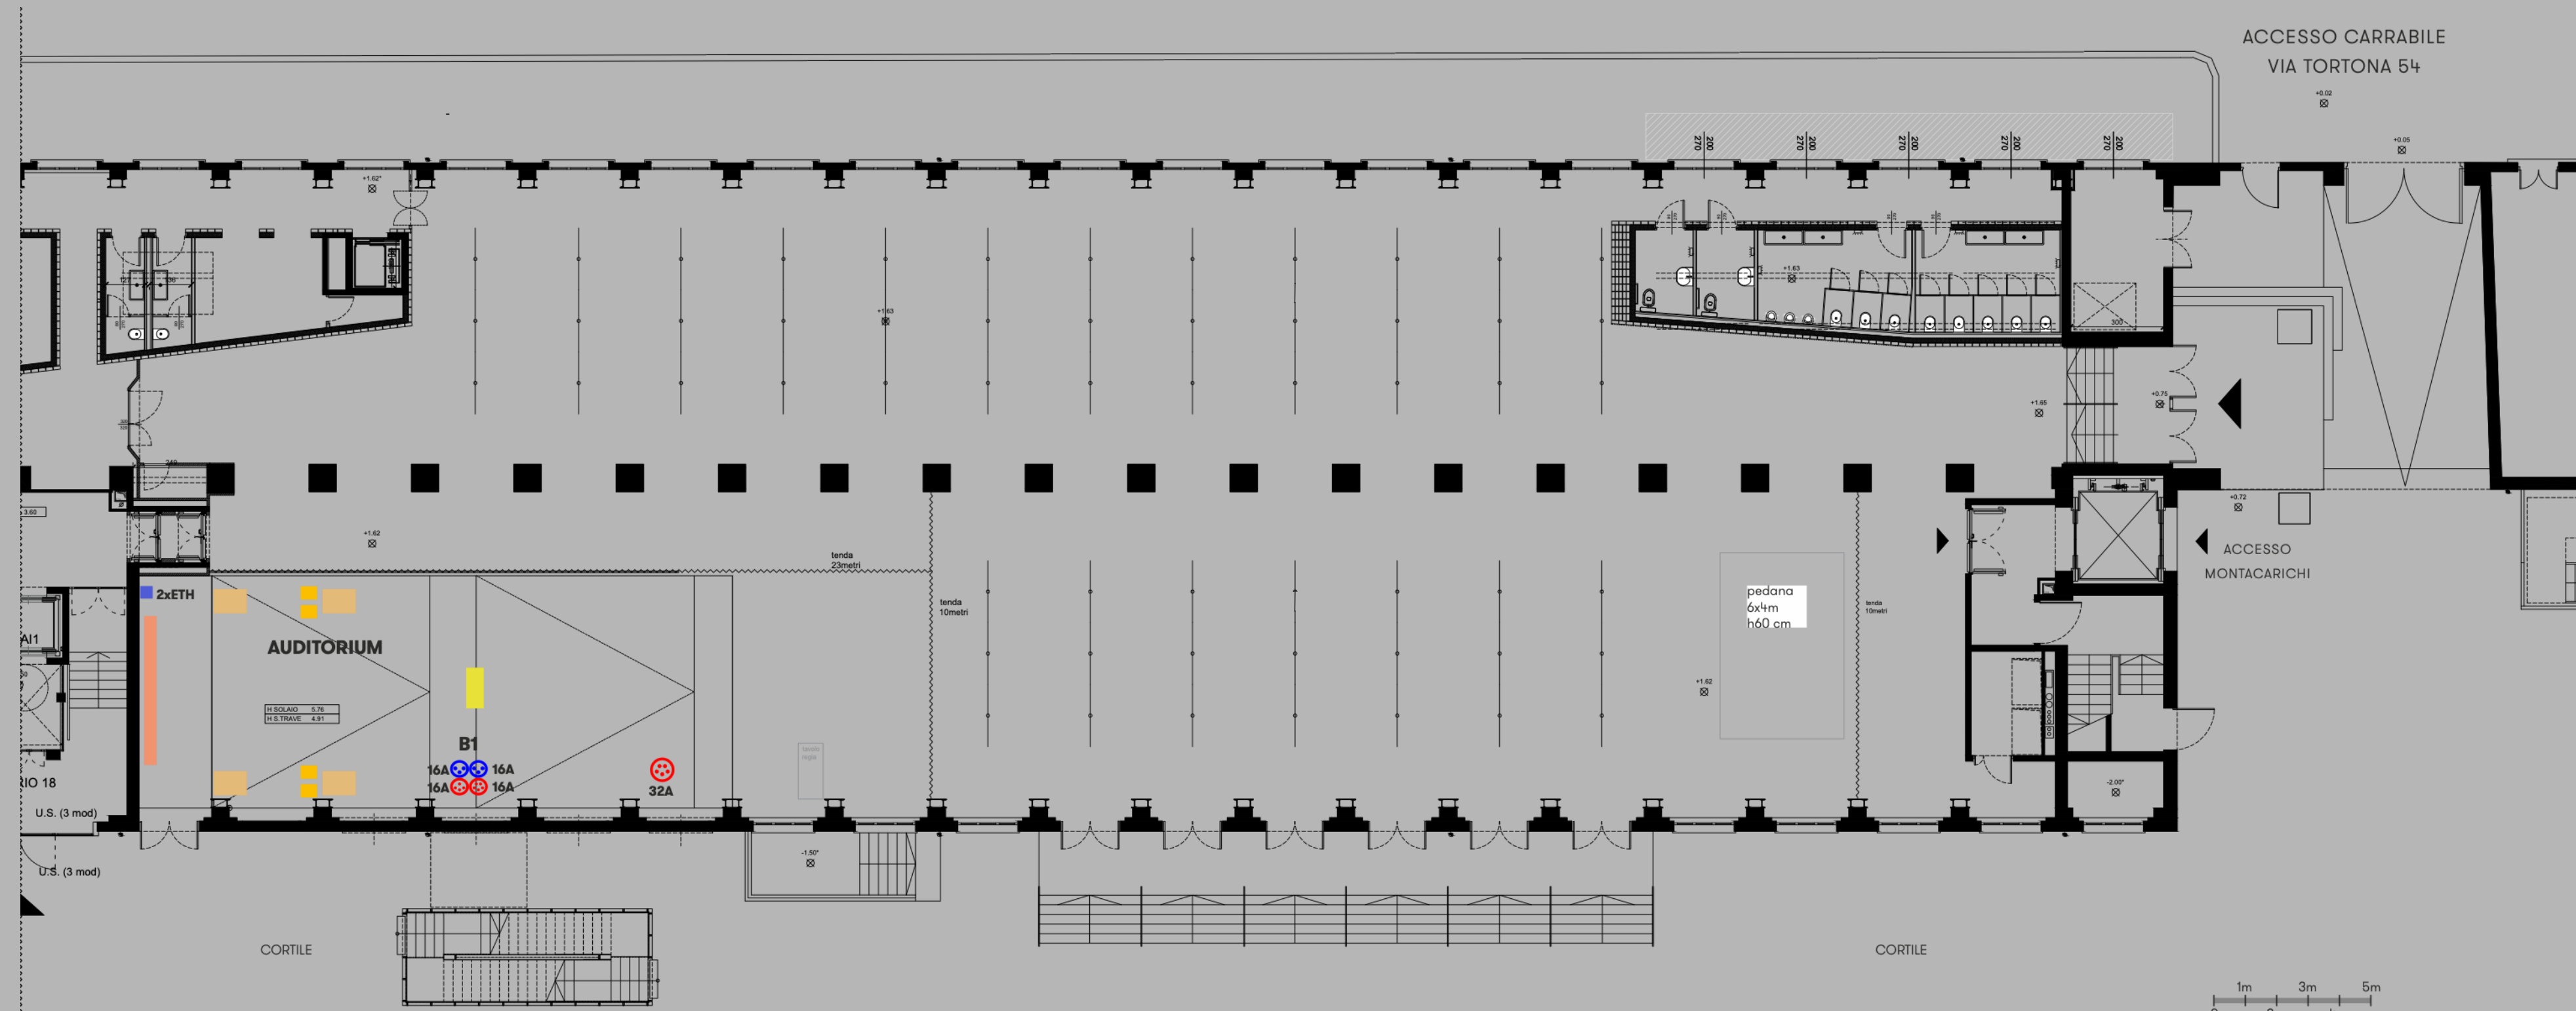

TECHNICAL RIDER AUDITORIUM

Modular and distributed audio diffusion system of the Mitus by FBT Line Array series. The entire system can be implemented as required. Analogue 8in-8out transport from control area to stage.

AUDIO

Yamaha D2040 processor with active preset for sound system management.
2 hanging clusters for main audio each consisting of: 3 Mitus 206LA.
2 Yamaha 21-08 loudspeakers in support of the audio in the first rows. The hall has no resident audio control

LIGHTS


4 halogen pc's for the white stage area
6-channel DDC-6 starville analogue mixer in control area

VIDEO

PANASONIC PTDZ870 projector - 1920x1080; 8,500 Ansilumen; DLP projection system;
Wall screen with black frame 6x3.45m
Video connection in both control room and stage area

BASE

ROOM 1400

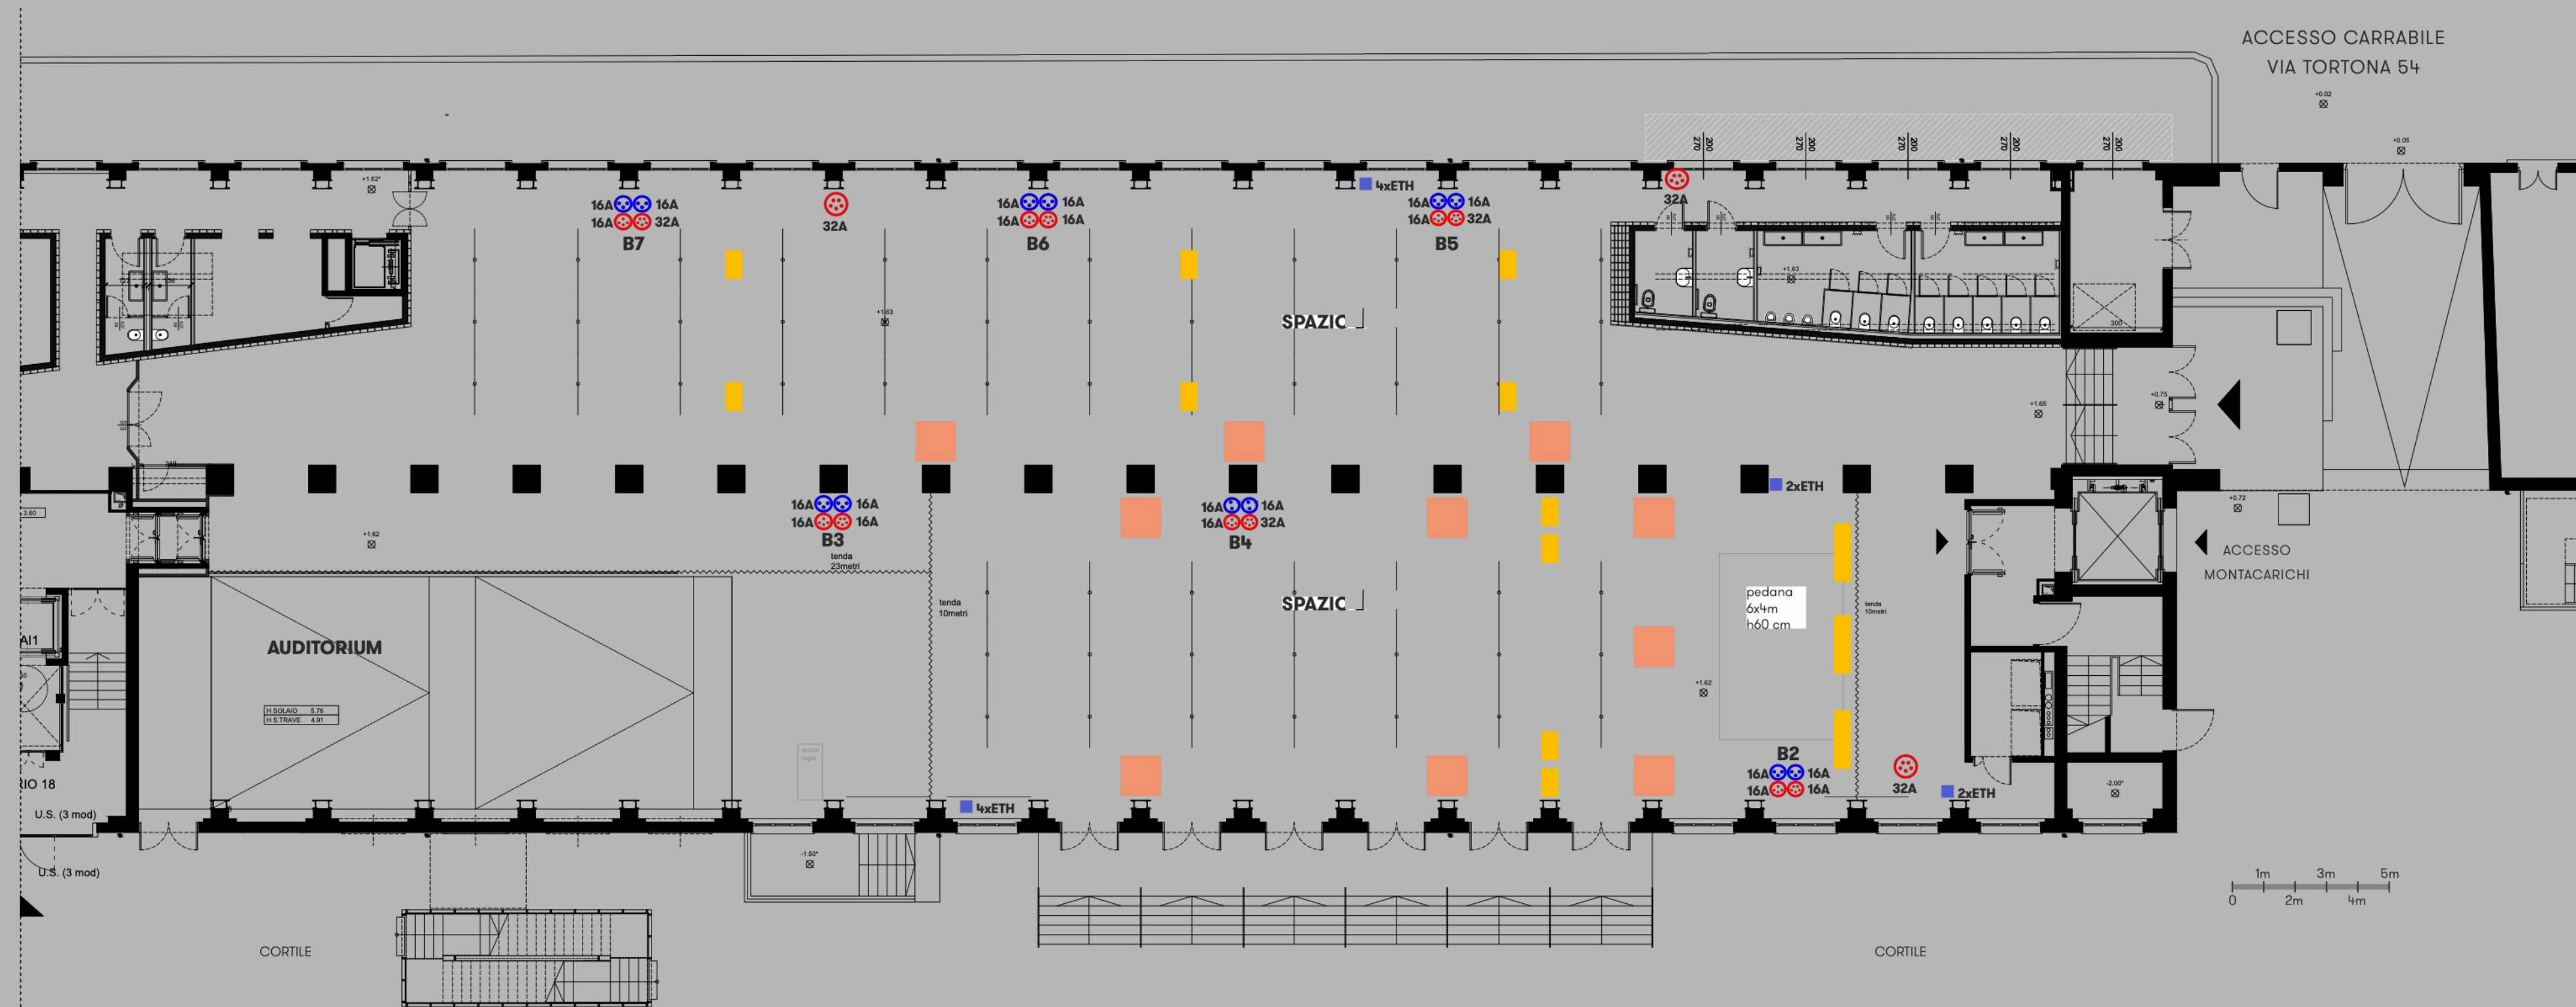

TECHNICAL RIDER ROOM 1400

The presence of a PA man resident technician is mandatory for the use of the system

MAIN PA

TOP
4x k-array KX12 (2 per SIDE)
SUB
2x k-array KMT21I (1 per SIDE)
CENTRO/FRONT FILL
1x k-array KX12
DELAY
Due linee di ritardo composte da 2 KX12 (1 per SIDE)

AUDIO DIRECTION

The hall has no resident sound desk, we can procure one through our suppliers.
Digital and analogue transport from stage area to control room
PA implementable if required

LIGHTS

The space has 4 headlamps for a white frontal
6 coemar ispot5757eb motorised retro
4 par rear
Lights are controllable via chamsys magicq interface on BASE laptop

broadcasting in the nave
bathrooms/bar
3x k-array KK102

amplification
2x k-array KA24
1x k-array KA84

stage monitors
2x k-array KM112
2x k-array KMT18I

BASE

ROOM 2100

Large space of 1900 m² on the first floor of the building. It can be used in its entirety or split into two areas thanks to the use of movable walls. Ideal for exhibitions, shootings, conferences and workshops. Possibility of access via external staircase and independent entrance (via Tortona 54).



DETAILS

FIRST FLOOR

1900 SQM (DIVISIBLE INTO TWO)

LIGHT TRACKS

HEATING/AIR CONDITIONING

ELECTRICITY 200KW (KW INCREASE ON REQUEST)

TOILETS

DEDICATED WI-FI ON REQUEST

EYEBOLT SYSTEM FOR HANGING (100KG PER POINT)

STAIRCASE WITH LIFT

H FLOOR 4.6M; H UNDER BEAM MAX 3.9M

LIFT SHARED WITH SPACE 1400


ROOM2100 DOES NOT HAVE A RESIDENT TECHNICAL RIDER

BASE

ROOM 2100



BASE ROOM 2100

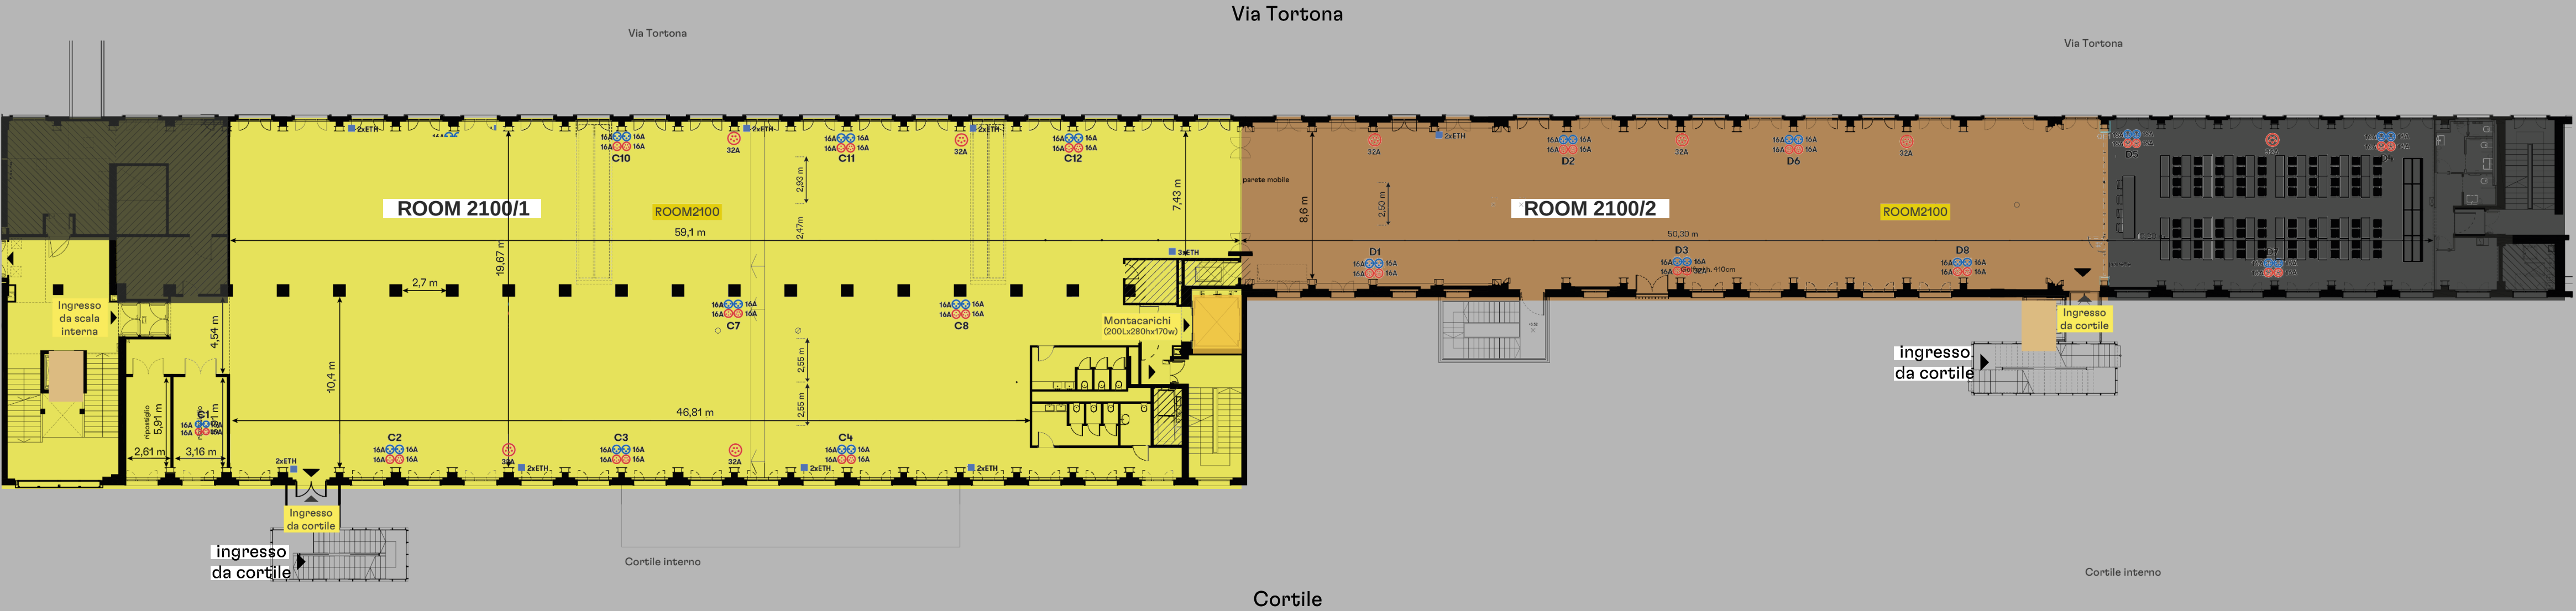


LEGEND

- Freight elevator (200L x 280H x 170W)
- Panic door (184L x 200H)
- Unoccupiable areas
- Room 1/ 1200 sqm
- Room 2/ 700 sqm
- Lift

AREA DIAGRAM

BASE

ROOM 2100 / 1

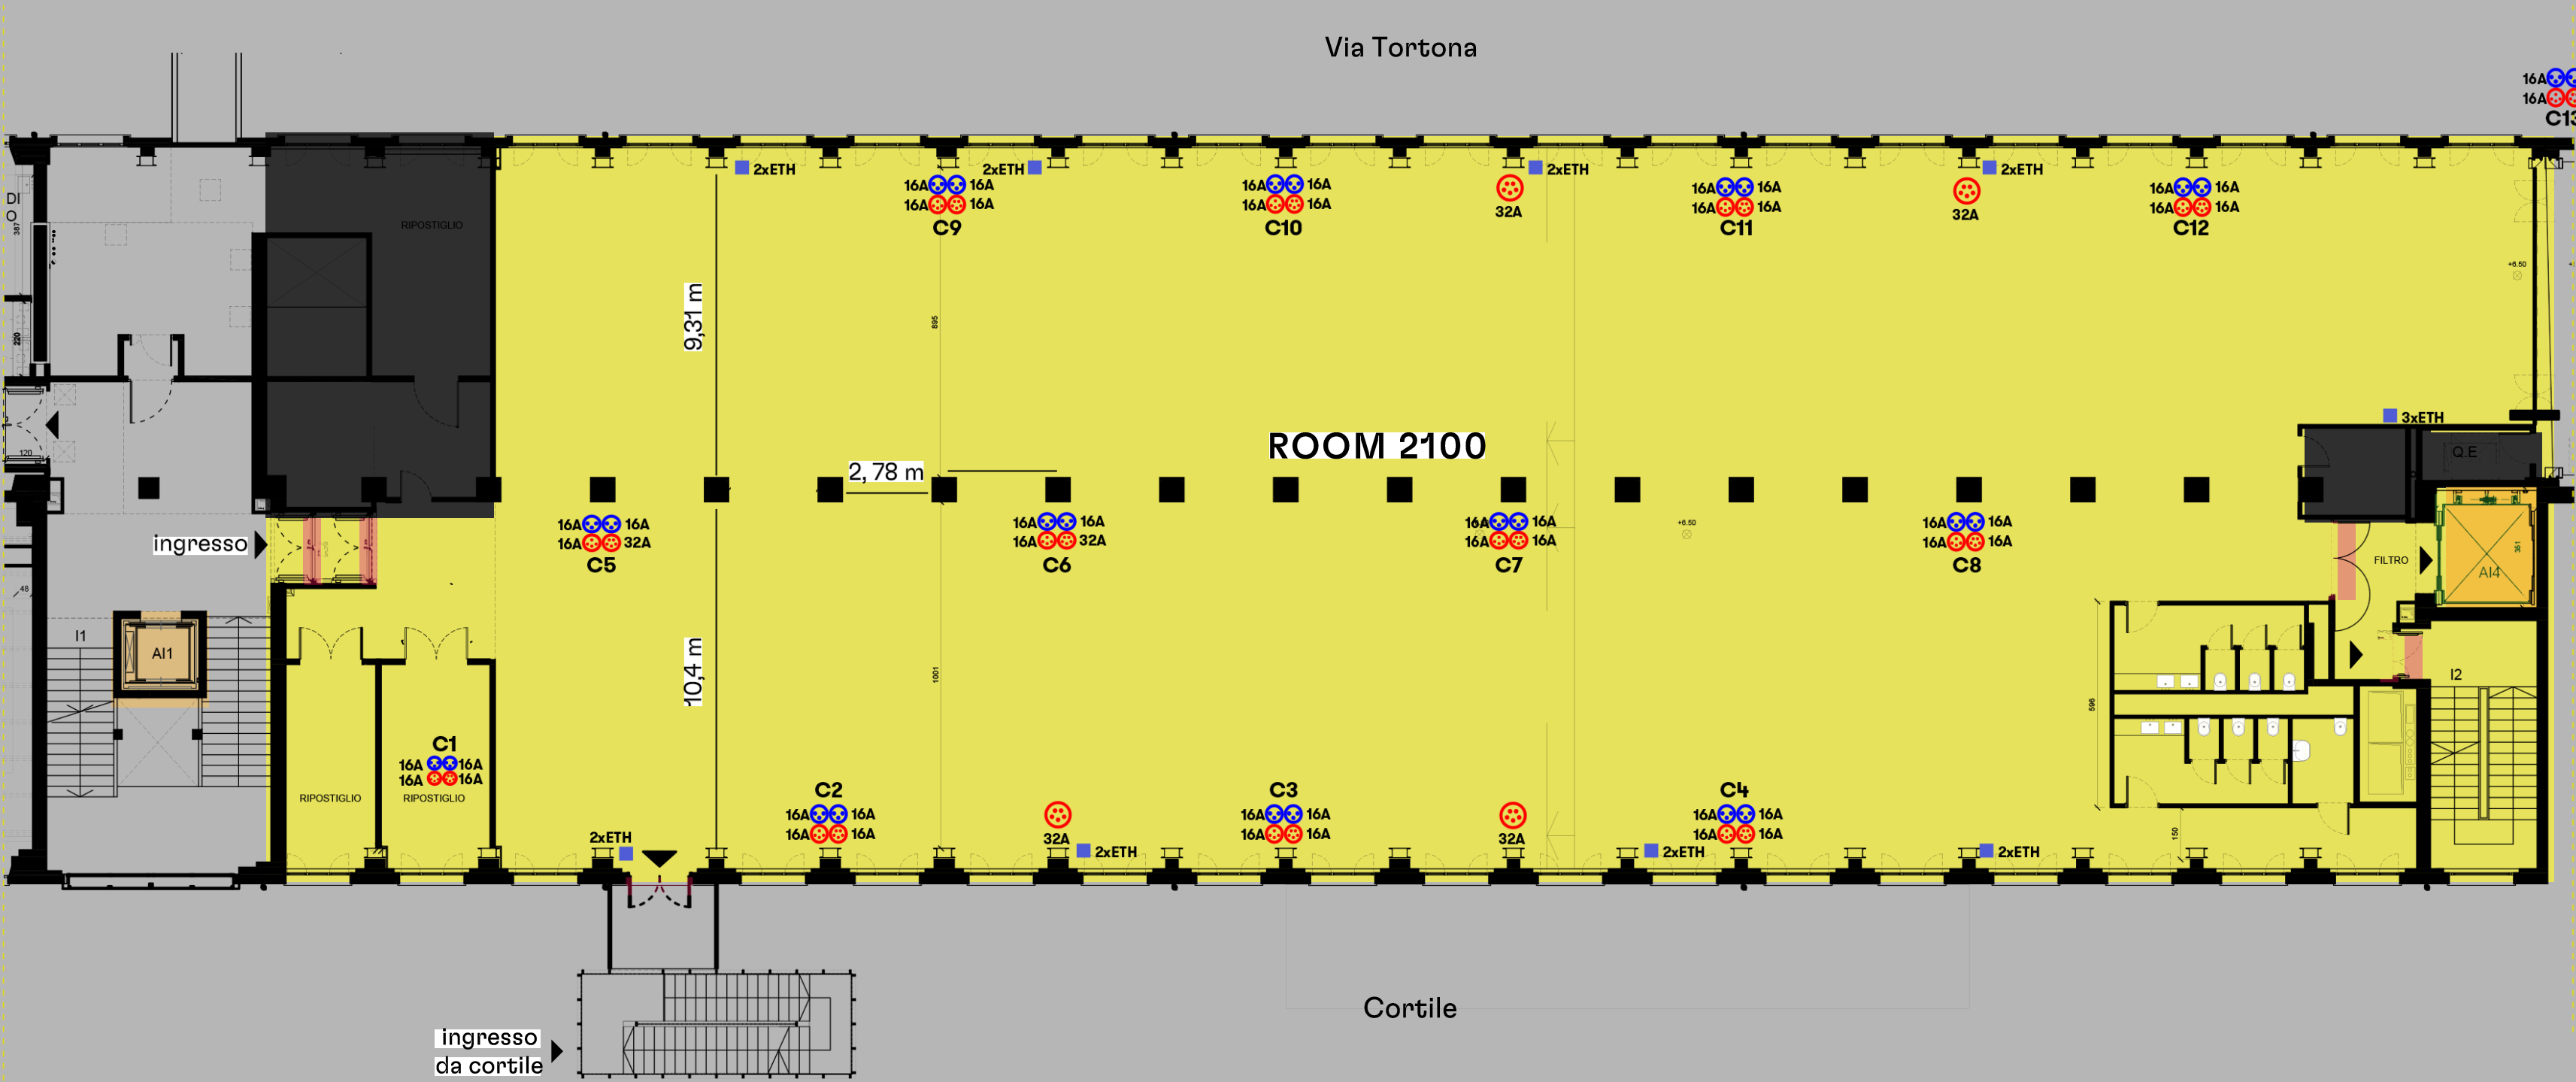


LEGEND

- Total area 1200sqm
- Freight elevator (200L x 280H x 170W)
- Panic door (184L x 200H)
- Unoccupiable areas
- Lift

AREA DIAGRAM

BASE

ROOM 2100 / 2

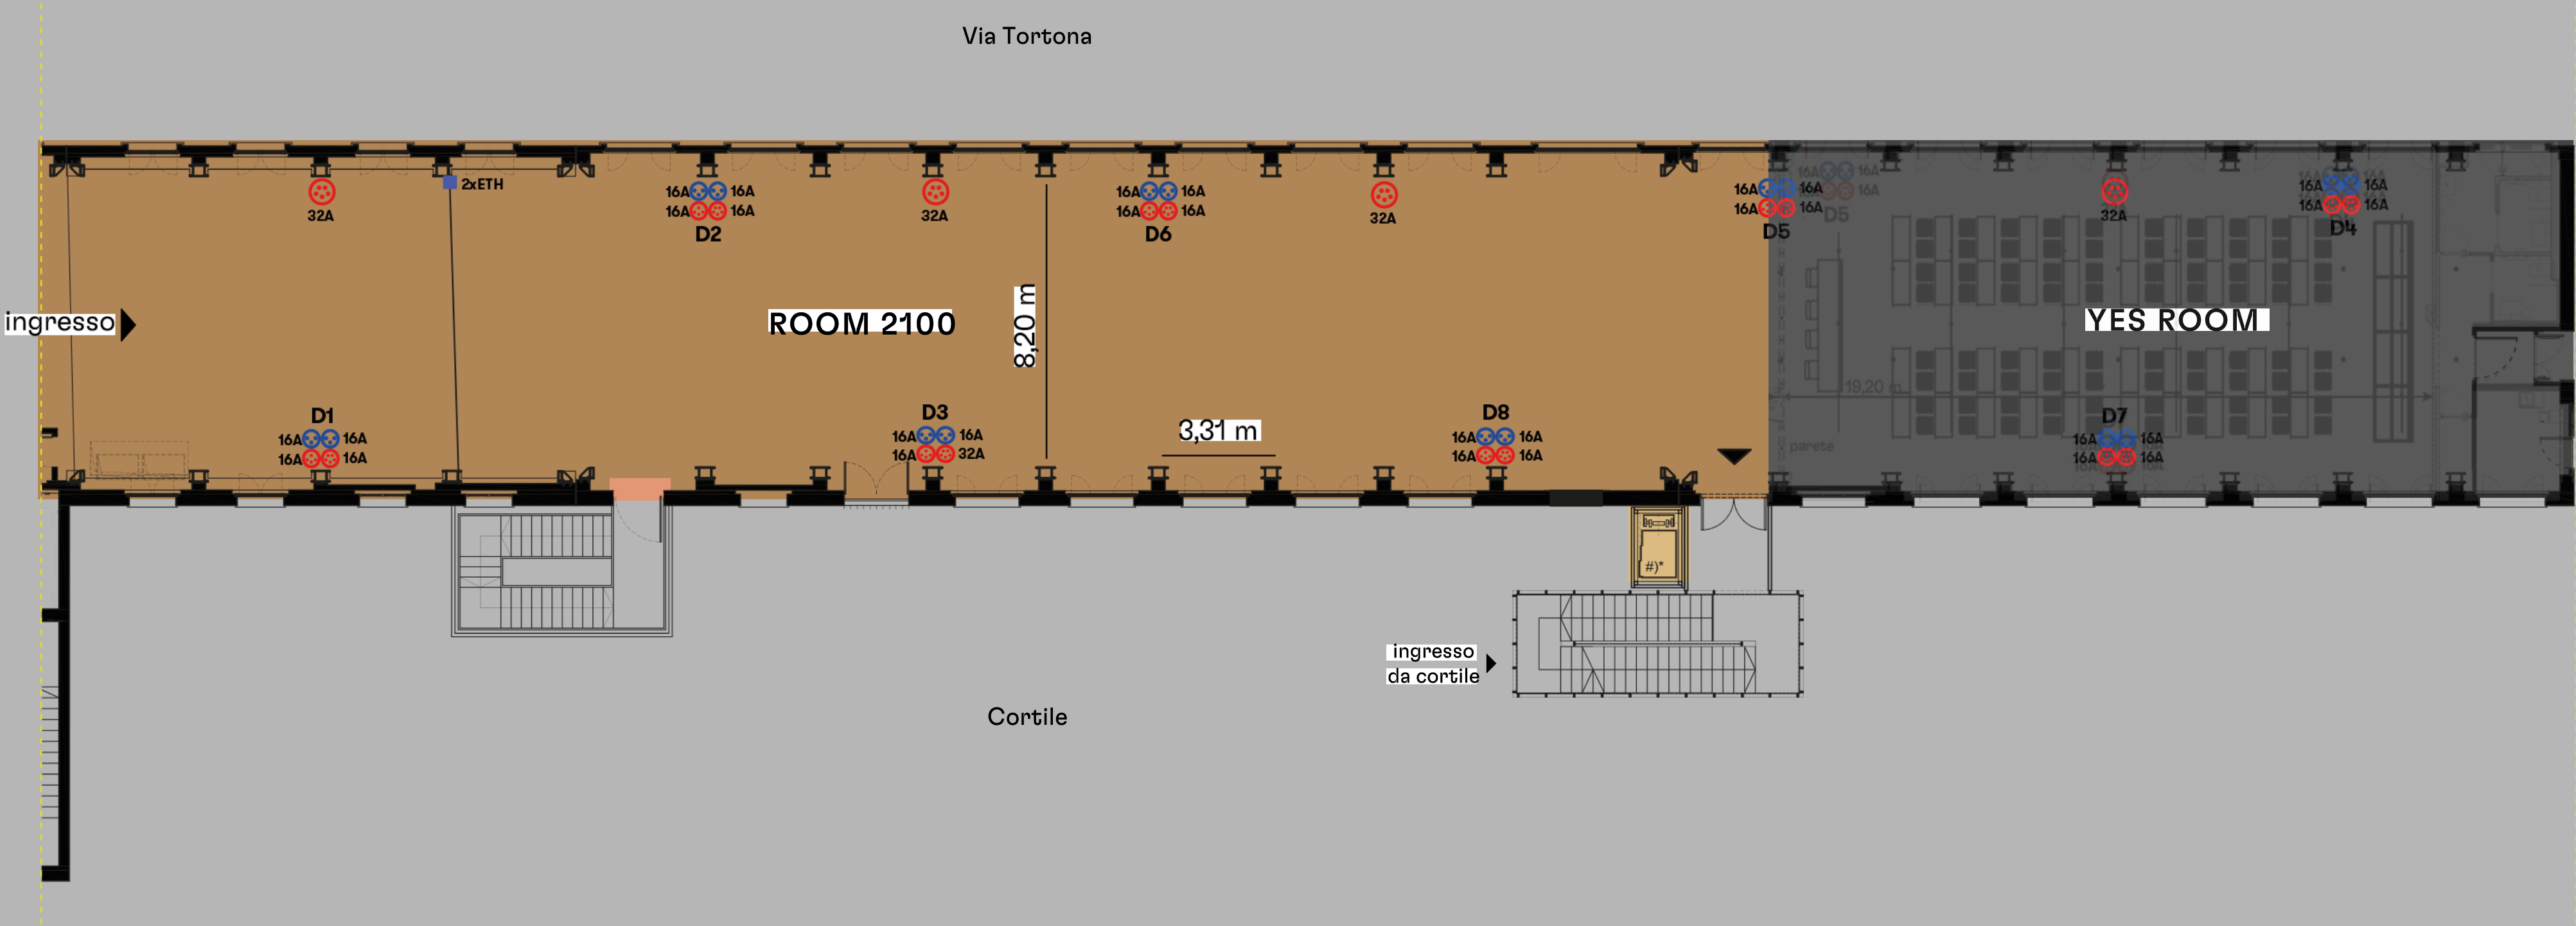

LEGEND

- Total area 700 sqm
- Panic door (184L x 200H)
- Unoccupiable areas
- Lift

AREA DIAGRAM

BASE

CASABASE

An elegant 10-room artist's residence and hostel, this space is an ideal setting for photo and video shoots. It has a common area of 38 square metres with a kitchen, dining room and relax space. It is located on the first floor with access via an external staircase or internally by lift.



DETAILS

FIRST FLOOR

1 QUADRUPE ROOM

1 DOUBLE ROOM

1 TWIN ROOM

5 DOUBLE ROOMS WITH PRIVATE BATHROOM

2 COMMUNAL BATHROOMS

COMMON AREA 38SQM

CORRIDOR 118SQM


220V CIVIL SOCKETS IN COMMON AREA ONLY
(1.5KW AVAILABLE)

ACCESS FROM EXTERNAL STAIRCASE

ACCESS FROM INTERNAL STAIRCASE WITH LIFT


BASE

CASABASE

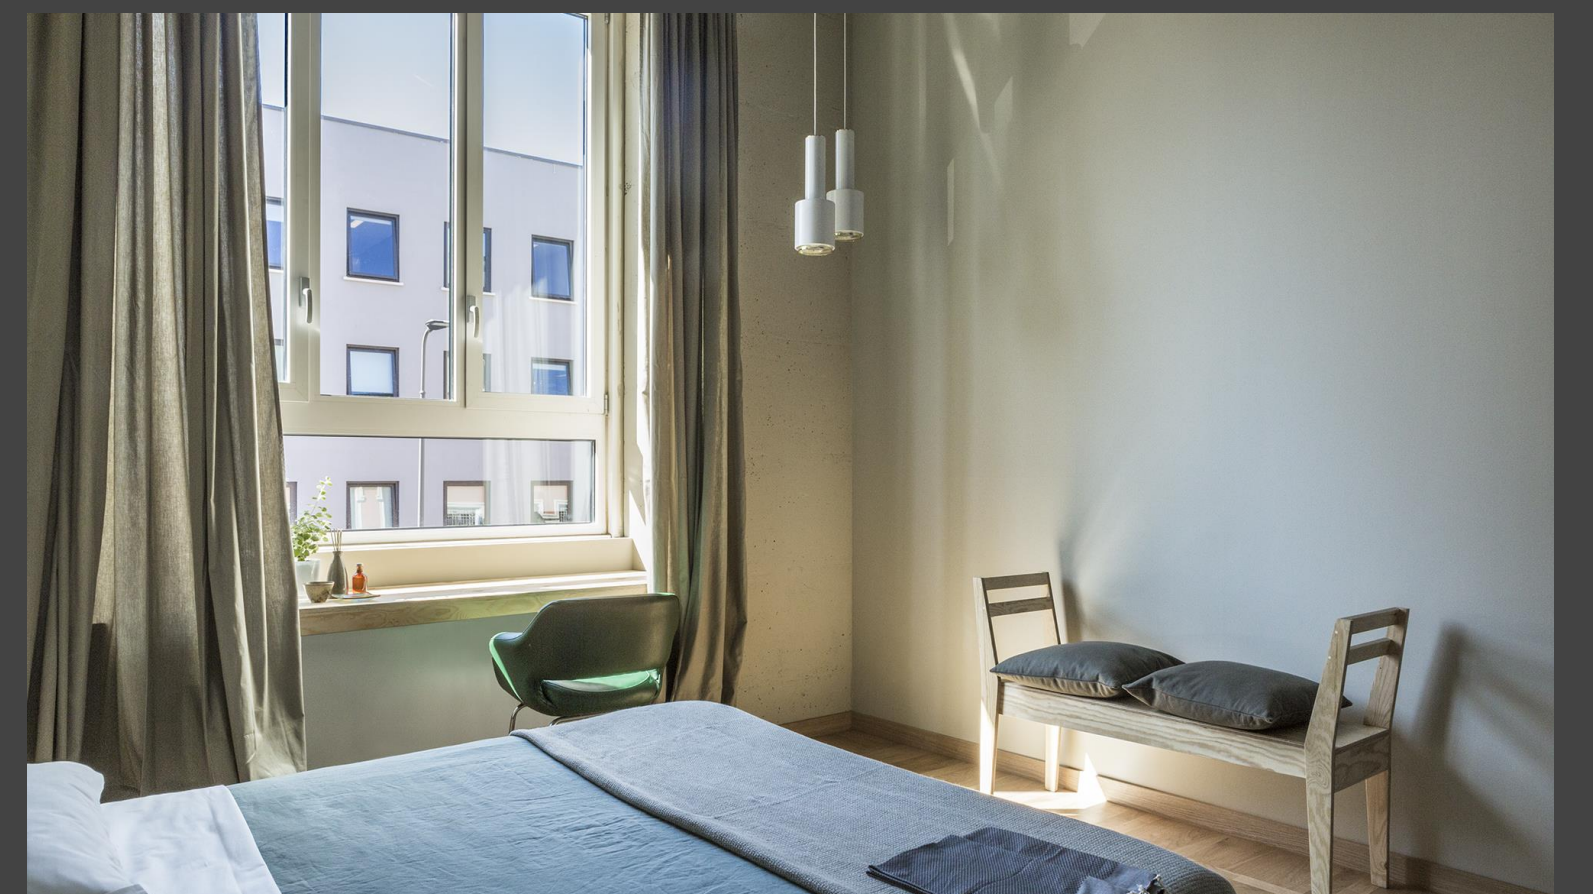

BASE

CASA BASE

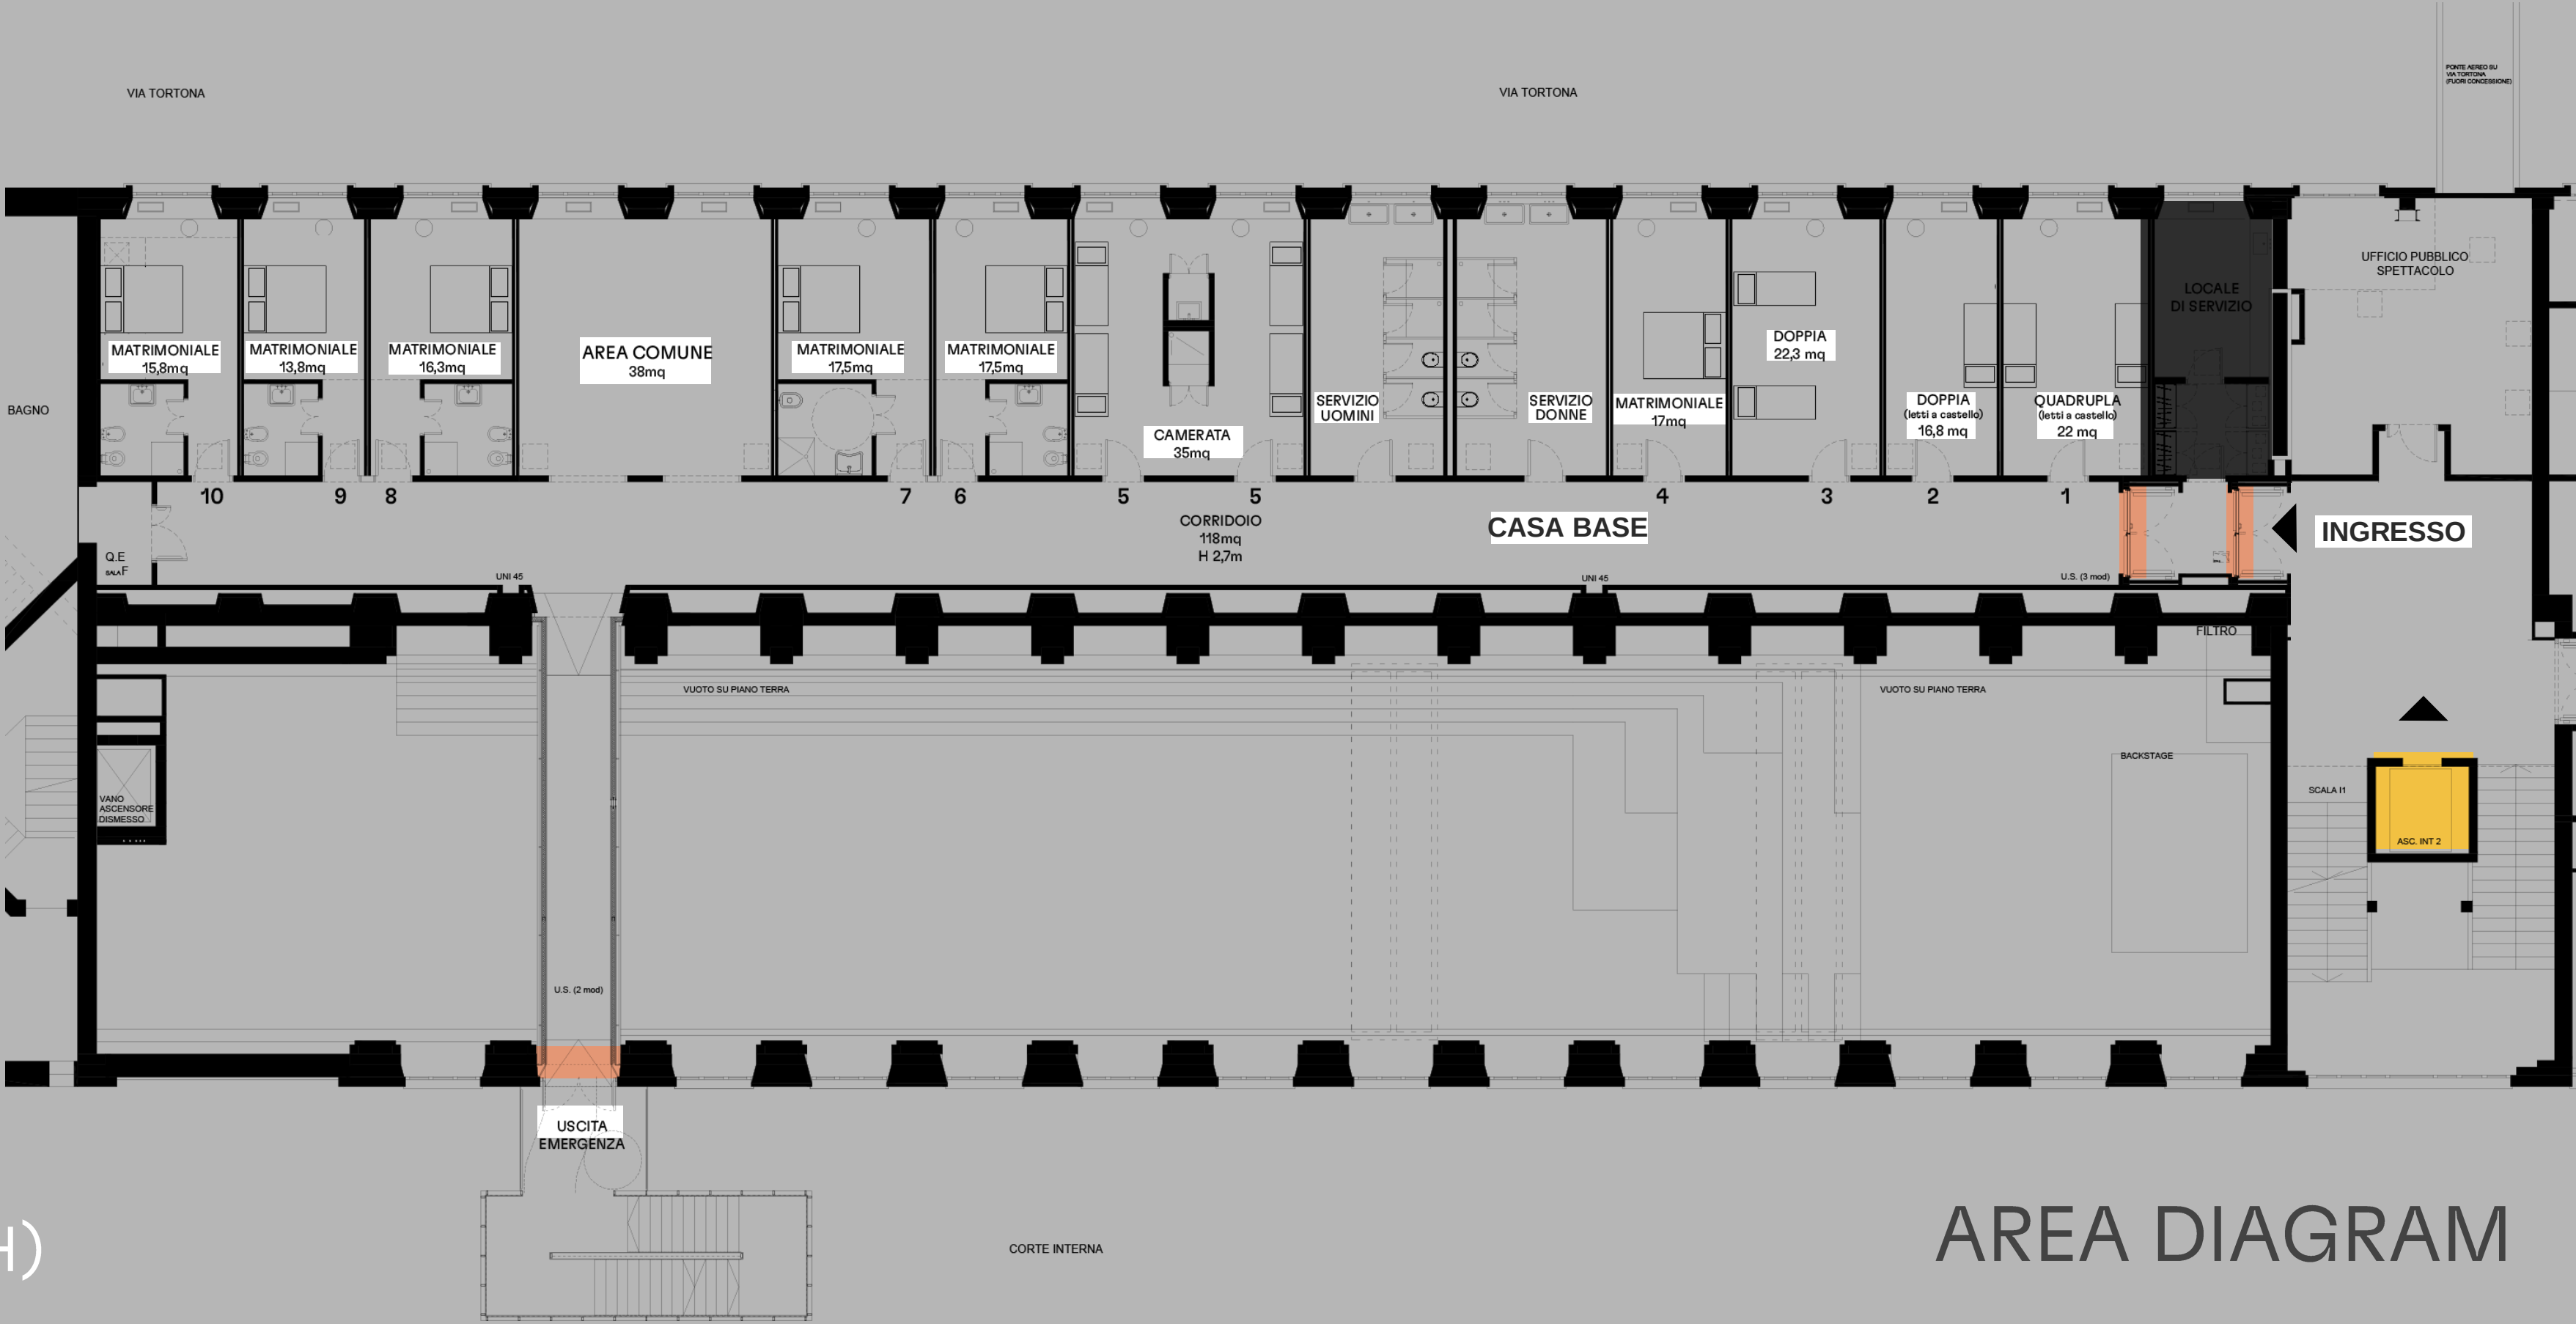

LEGEND

- Panic door (184L x 200H)
- Unoccupied areas
- Lift

AREA DIAGRAM

BASE

MUSIC ROOMS

The music hub within BASE, located on the third floor of the building, where there is a multi-purpose space for training work, B2B and B2C events, showcases, backstage and coworking stations, for music professionals.



DETAILS

THIRD FLOOR

A WORKING AREA WITH AROUND 40 WORKSTATIONS

LA CAPSULA, A RECORDING STUDIO WITH 360° SOUND


WI-FI

ACCESS FROM EXTERNAL STAIRCASE



ACCESS FROM INTERNAL STAIRCASE WITH LIFT

BASE

MUSIC ROOMS

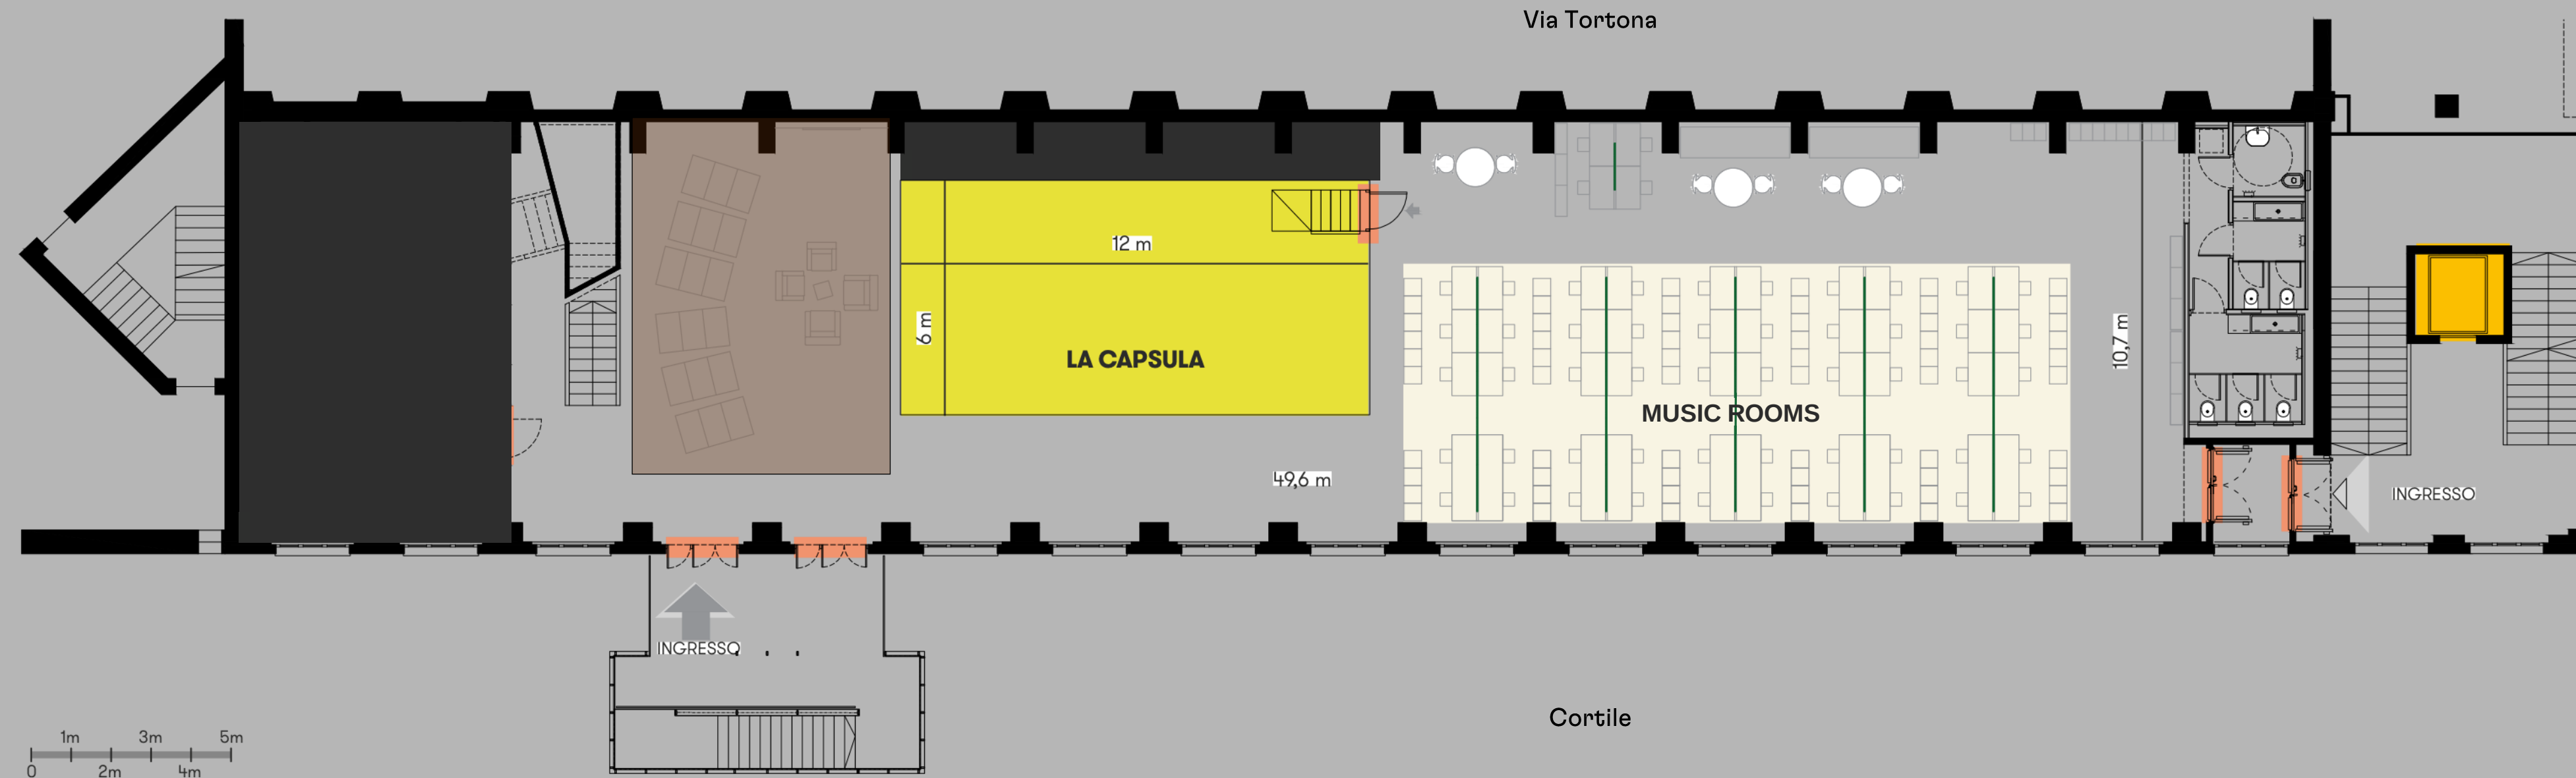


LEGEND

  -  La Capsula (72sqm)
-  Coworking area // not for rent
-  Panic door
-  Lift
-  Unoccupiable area
-  Amphitheatre

AREA DIAGRAM

BASE

MUSIC ROOMS

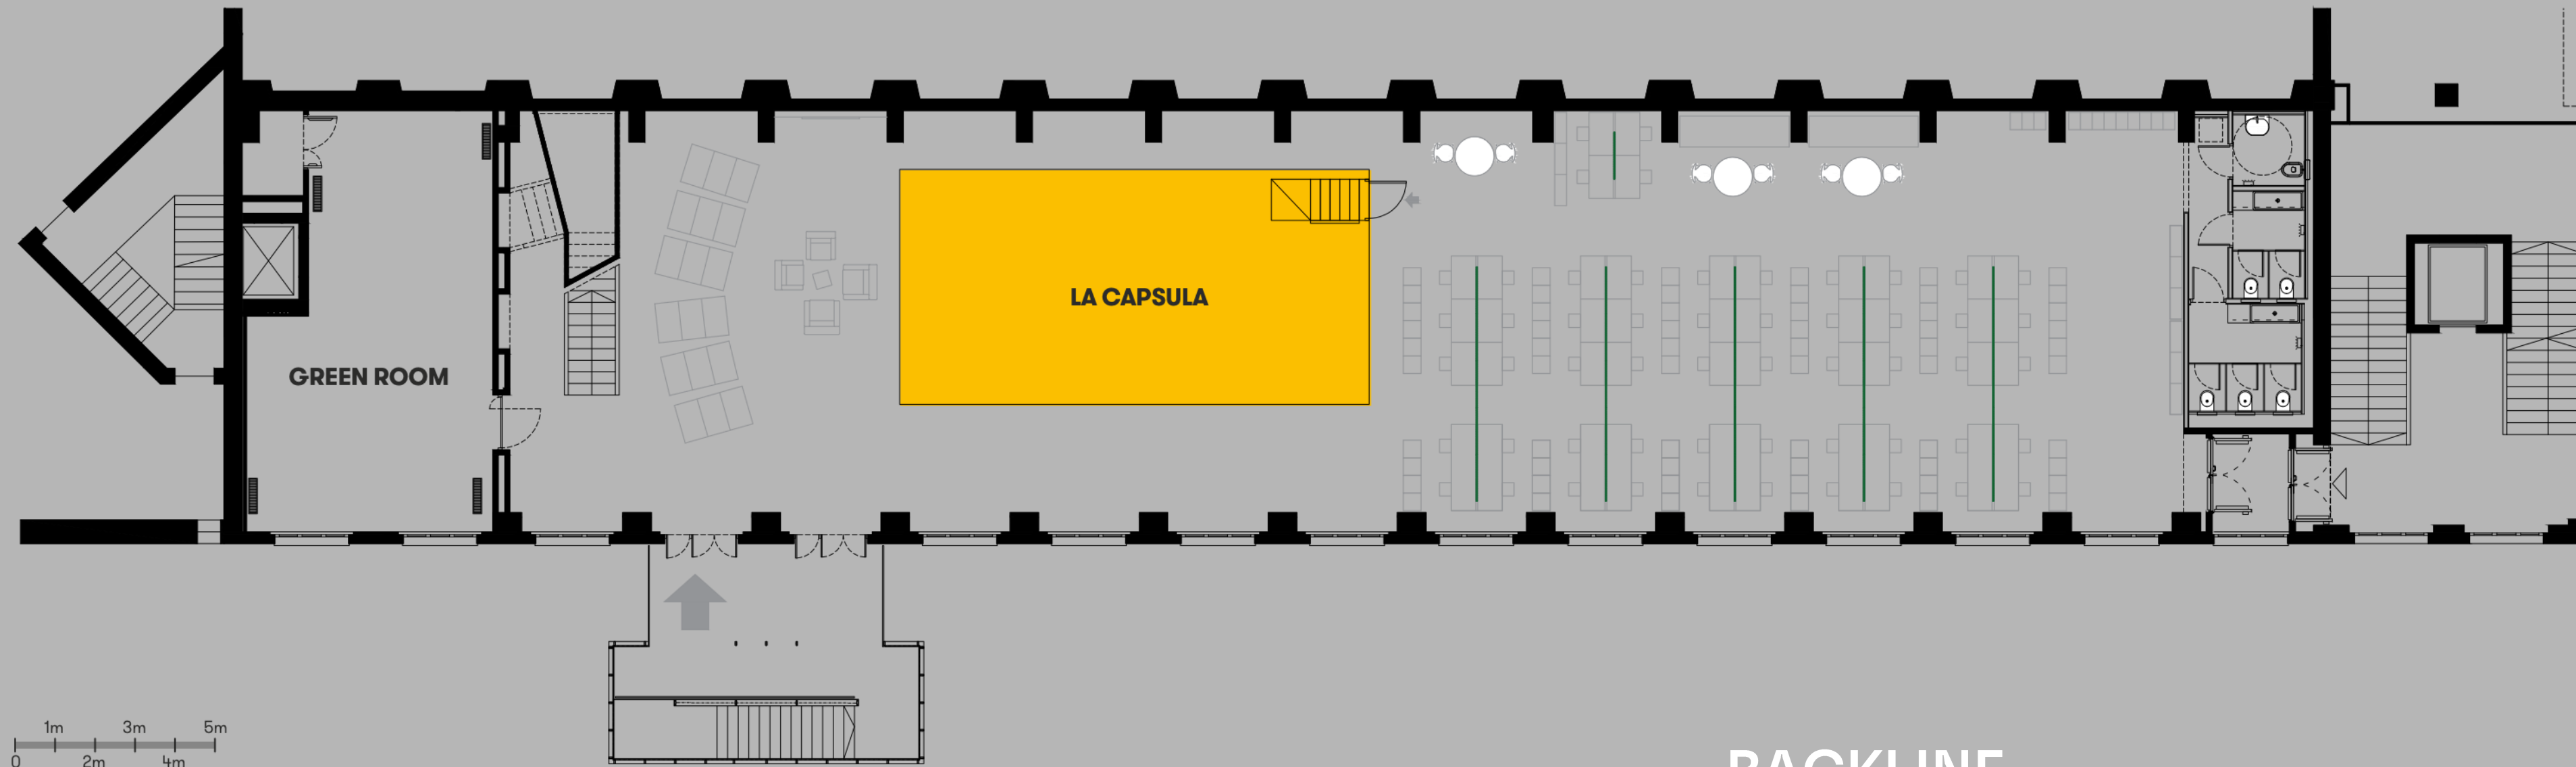

CAPSULE TECHNICAL RIDER

LA CAPSULA is a 60sqm box equipped for 360° filming and streaming with immersive 3D sound.

SOFTWARE / IT

01x Facebook 360
01x intorno LABS 3D audio engine
01x intorno LABS Ableton live plug-in
01x app intorno LABS SPC
01x max8
01x Ableton live 10 suite
01x OBS
02x mac mini
01x NUC

MICS

02x AKG C 451 B
01x AKG D112
01x AKG P170
03x SHURE SM58
06x SHURE SM57

VIDEO

01x camera AXIS 360 + remote controls
02x blackmagic microstudio camera 4K
01x blackmagic ATEM 1 M/E production studio 4K
01x blackmagic web presenter
04x TV monitor FULL HD 22" philips 223V5LSB2

AUDIO


24x yamaha HS8i
08x yamaha HS5i
04x yamaha HS8S
01x yamaha TF1
01x yamaha TIO1608D
01x yamaha SWP1-8 network switch
01x yamaha SWR 2100P
01x tascam 32D converter
AD/DA
01x dante virtual soundcard licence
01x dante avio adaptor IN
01x dante avio adaptor OUT
01x dante avio adaptor USB
01x behringer powerplay P16-I
04x behringer powerplay P16-M
05x headphone

BACKLINE

02x music stand
02x guitar stand
02x keyboard stand
10x mic stand tall
01x mic stand little
01x kick mic stand
04x D.I. klark teknik DN 100
01x pearl HWP-830 hardware set
01x BC-830 cymbal boom stand
01x C-830 straight cymbal stand
01x H-830 hi-hat stand
01x S-830 snare stand
01x P-930 single bass drum pedal
01x yamaha stage custom
01x kick 22" + 02x CL945B
04x tom 10"/12"/14"/16" + 01x CL945B
01x pearl D-790 drum throne
01x ampeg SVT-410 HE bass amp
01x fender twin reverb 65 guitar amp
01x DJ multieffect box intorno labs 01x akai MPD218

LEARNING ROOMS

BASE

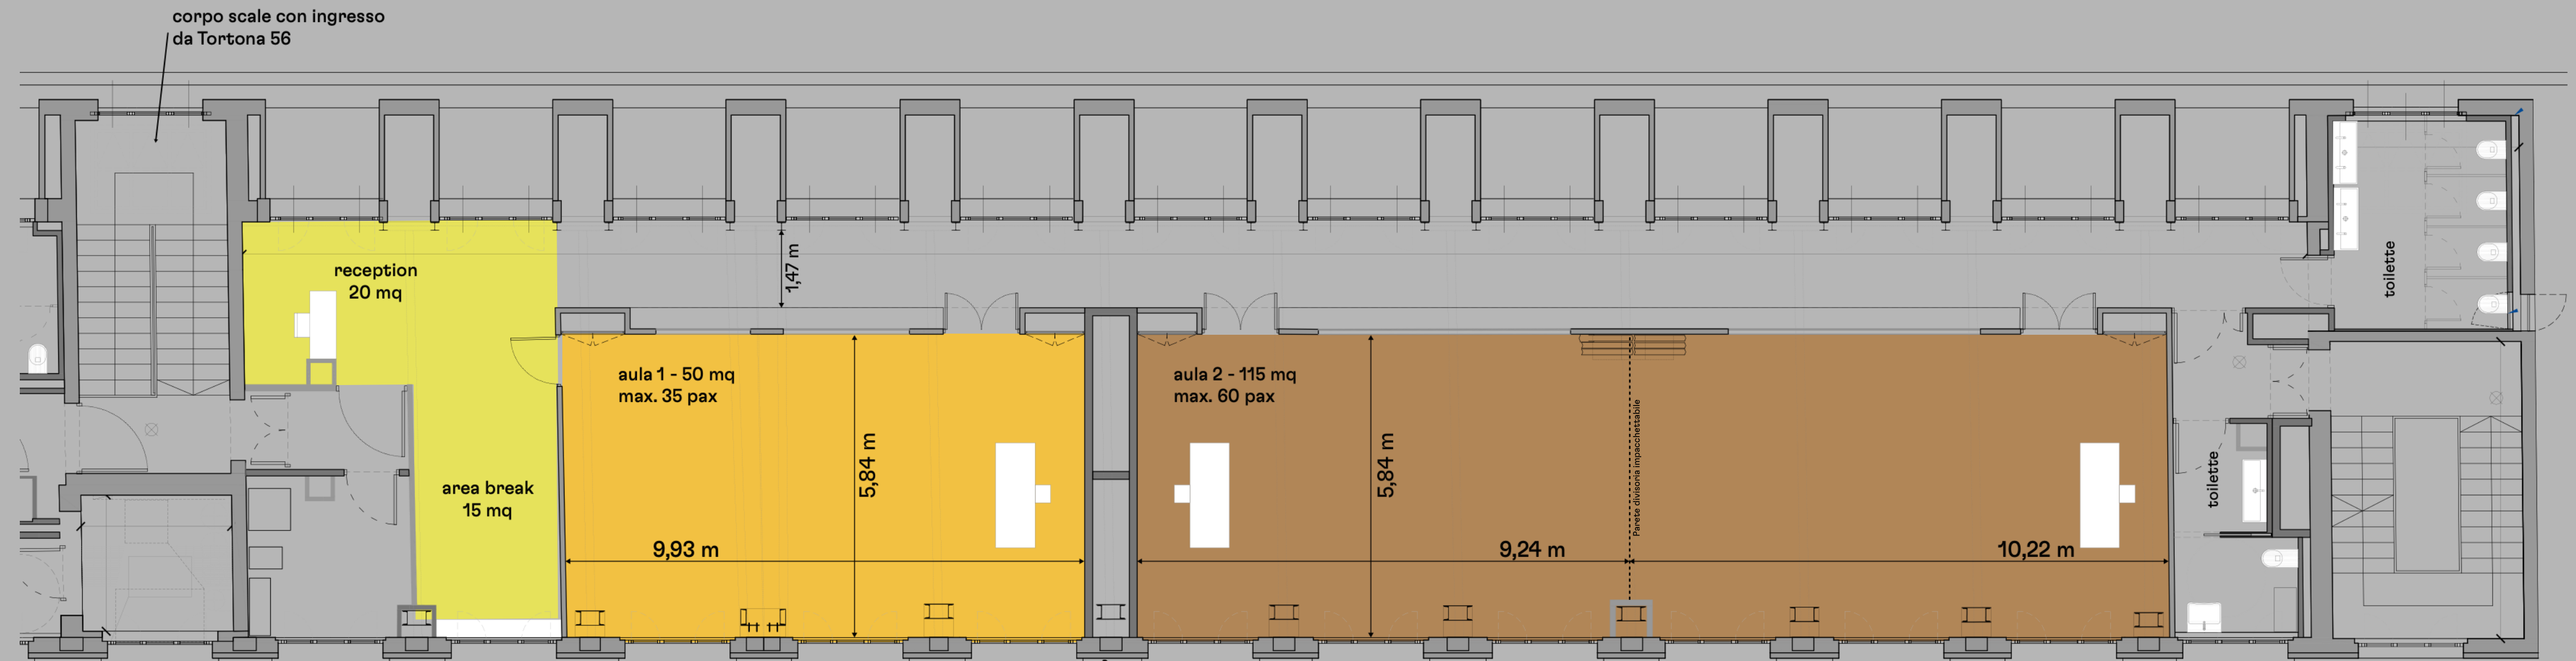

LEGEND

- Room 1
- Room 2
- Reception + area real

ROOM 1

BASE

DETAILS

THIRD FLOOR

50 SQM

HEATING/AIR CONDITIONING

1 MONITOR 82 INCHES + PC

CONFIGURATION WITH TABLES AND CHAIRS,
WITH FRONTAL SEATING OR MEETING ROOM
VERSION WITH A SINGLE TABLE

TOILETS SHARED WITH AULA 2

COVERED ENTRANCE FROM VIA TORTONA 56
(STAIRS ONLY) OR FROM EXTERNAL STAIRCASE
WITH LIFT FROM VIA TORTONA 54

ELECTRIC BLINDS FOR ROOM BLACKOUT

RECEPTION AND BREAK AREA SHARED WITH
CLASSROOM 2

MAXIMUM CAPACITY 30 PEOPLE



ROOM 1



ROOM 2

BASE

DETAILS

THIRD FLOOR

115 SQM

CAN BE DIVIDED BY MOVABLE PARTITION INTO TWO SMALLER ROOMS OF 33 PAX EACH

HEATING/AIR CONDITIONING

1 MONITOR 82 INCHES + PC

CONFIGURATION WITH TABLES AND CHAIRS OR WITH FRONT STALLS

TOILETS SHARED WITH CLASSROOM 1

COVERED ENTRANCE FROM VIA TORTONA 56 (STAIRS ONLY) OR EXTERNAL STAIRCASE WITH LIFT FROM VIA TORTONA 54

ELECTRIC BLINDS FOR ROOM BLACKOUT

RECEPTION AND BREAK AREA SHARED WITH AULA 1

MAXIMUM CAPACITY: 66 PEOPLE



ROOM 2



BASE

TERRACE

The large 500 m2 terrace located on the rooftop of the building, overlooking the city of Milan and ideal for shooting and filming. It has a corner bar that can be activated upon request using the bistroBASE catering service. Restricted access is guaranteed.



DETAILS

ROOFTOP

BAR AREA

TOTAL SURFACE 500 MQ

EQUIPPED WITH TABLES AND SEATS

RESERVED ACCESS

220V ELECTRICAL PLUGS AVAILABLE

INDUSTRIAL PLUGS AVAILABLE

WATER POINTS

MAXIMUM CAPACITY: 66 PERSONS


BASE TERRACE



BASE

TERRACE

VIA TORTONA

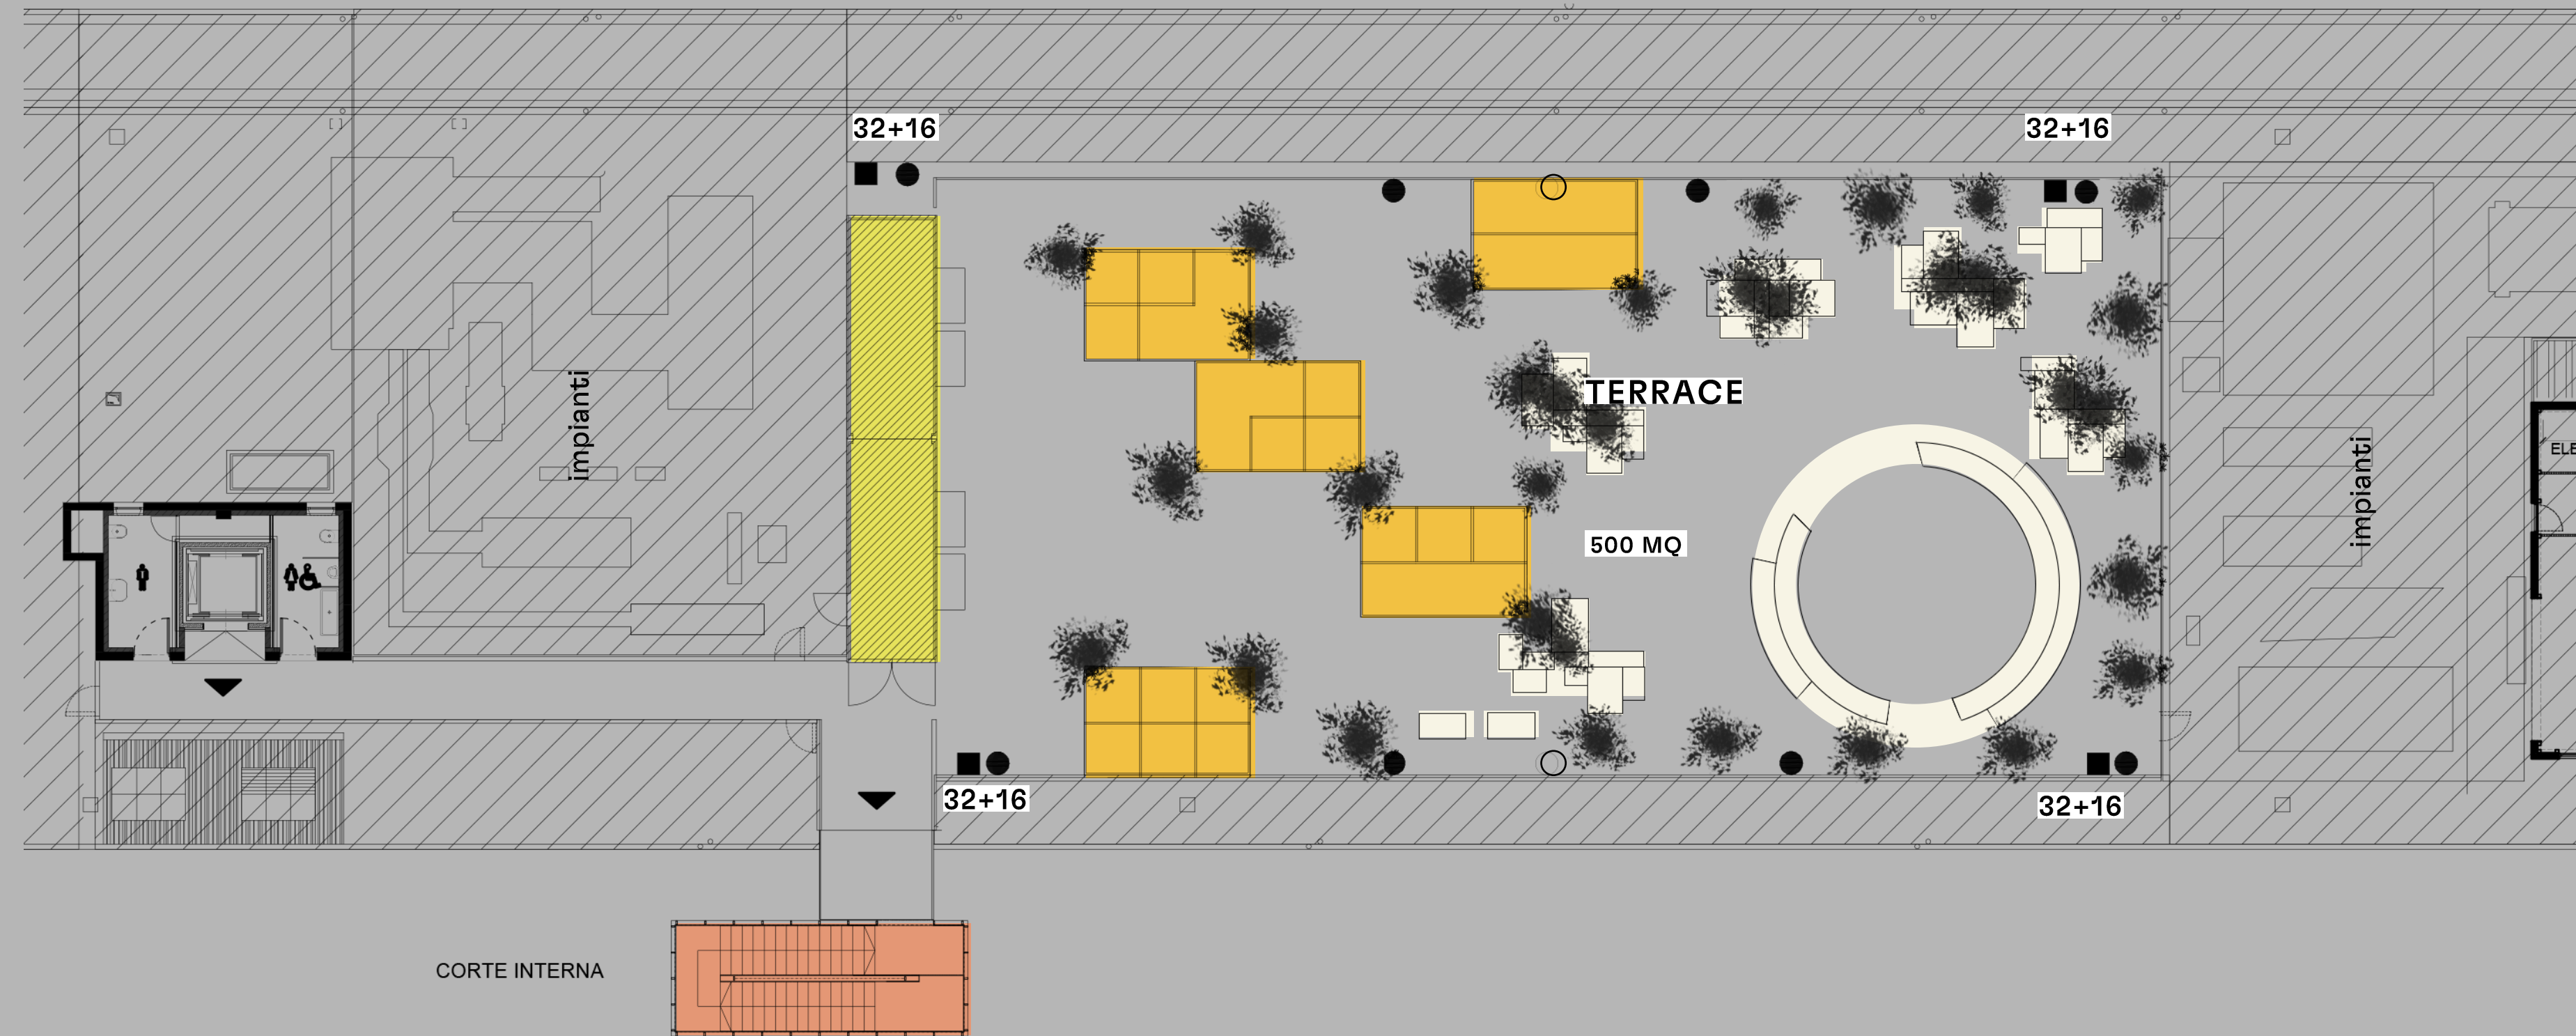

LEGEND

- Covers - gazebos
- Bar area
- seats
- External staircase exit
- Shuko socket
- Water point
- Industrial socket

BASE

USE OF OUTDOOR
COURTYARD FOR
LOADING AND
UNLOADING

SERVICES

UTILITIES
(HEATING,
CONDITIONING
CHIN, LIGHT,
ELECTRICITY)

TOILET
SERVICES
-
FREE WIFI

BASE

PORTIONING OF
SPACES THROUGH THE
ASSEMBLY OF MOBILE
WALLS

CATERING
(EXCLUSIVE SERVICE
WITH OUR INTERNAL
SUPPLIER)

GUEST
ACCOMMODATION

EXTRA SERVICES

CLEANING SERVICE,
SECURITY AND LIFTERS

SETTING UP MATERIALS
AND FURNITURE

HOSTESS AND
WARDROBE SERVICE

TECHNICAL SERVICE
FOR AUDIO, LIGHTS
AND VIDEO
ELECTRICITY
DISTRIBUTION

PERMITS
MANAGEMENT AND
SECURITY
PROTOCOL

MEDIA AND
COMMUNICATION
PACKAGE

BASE

THANKS.